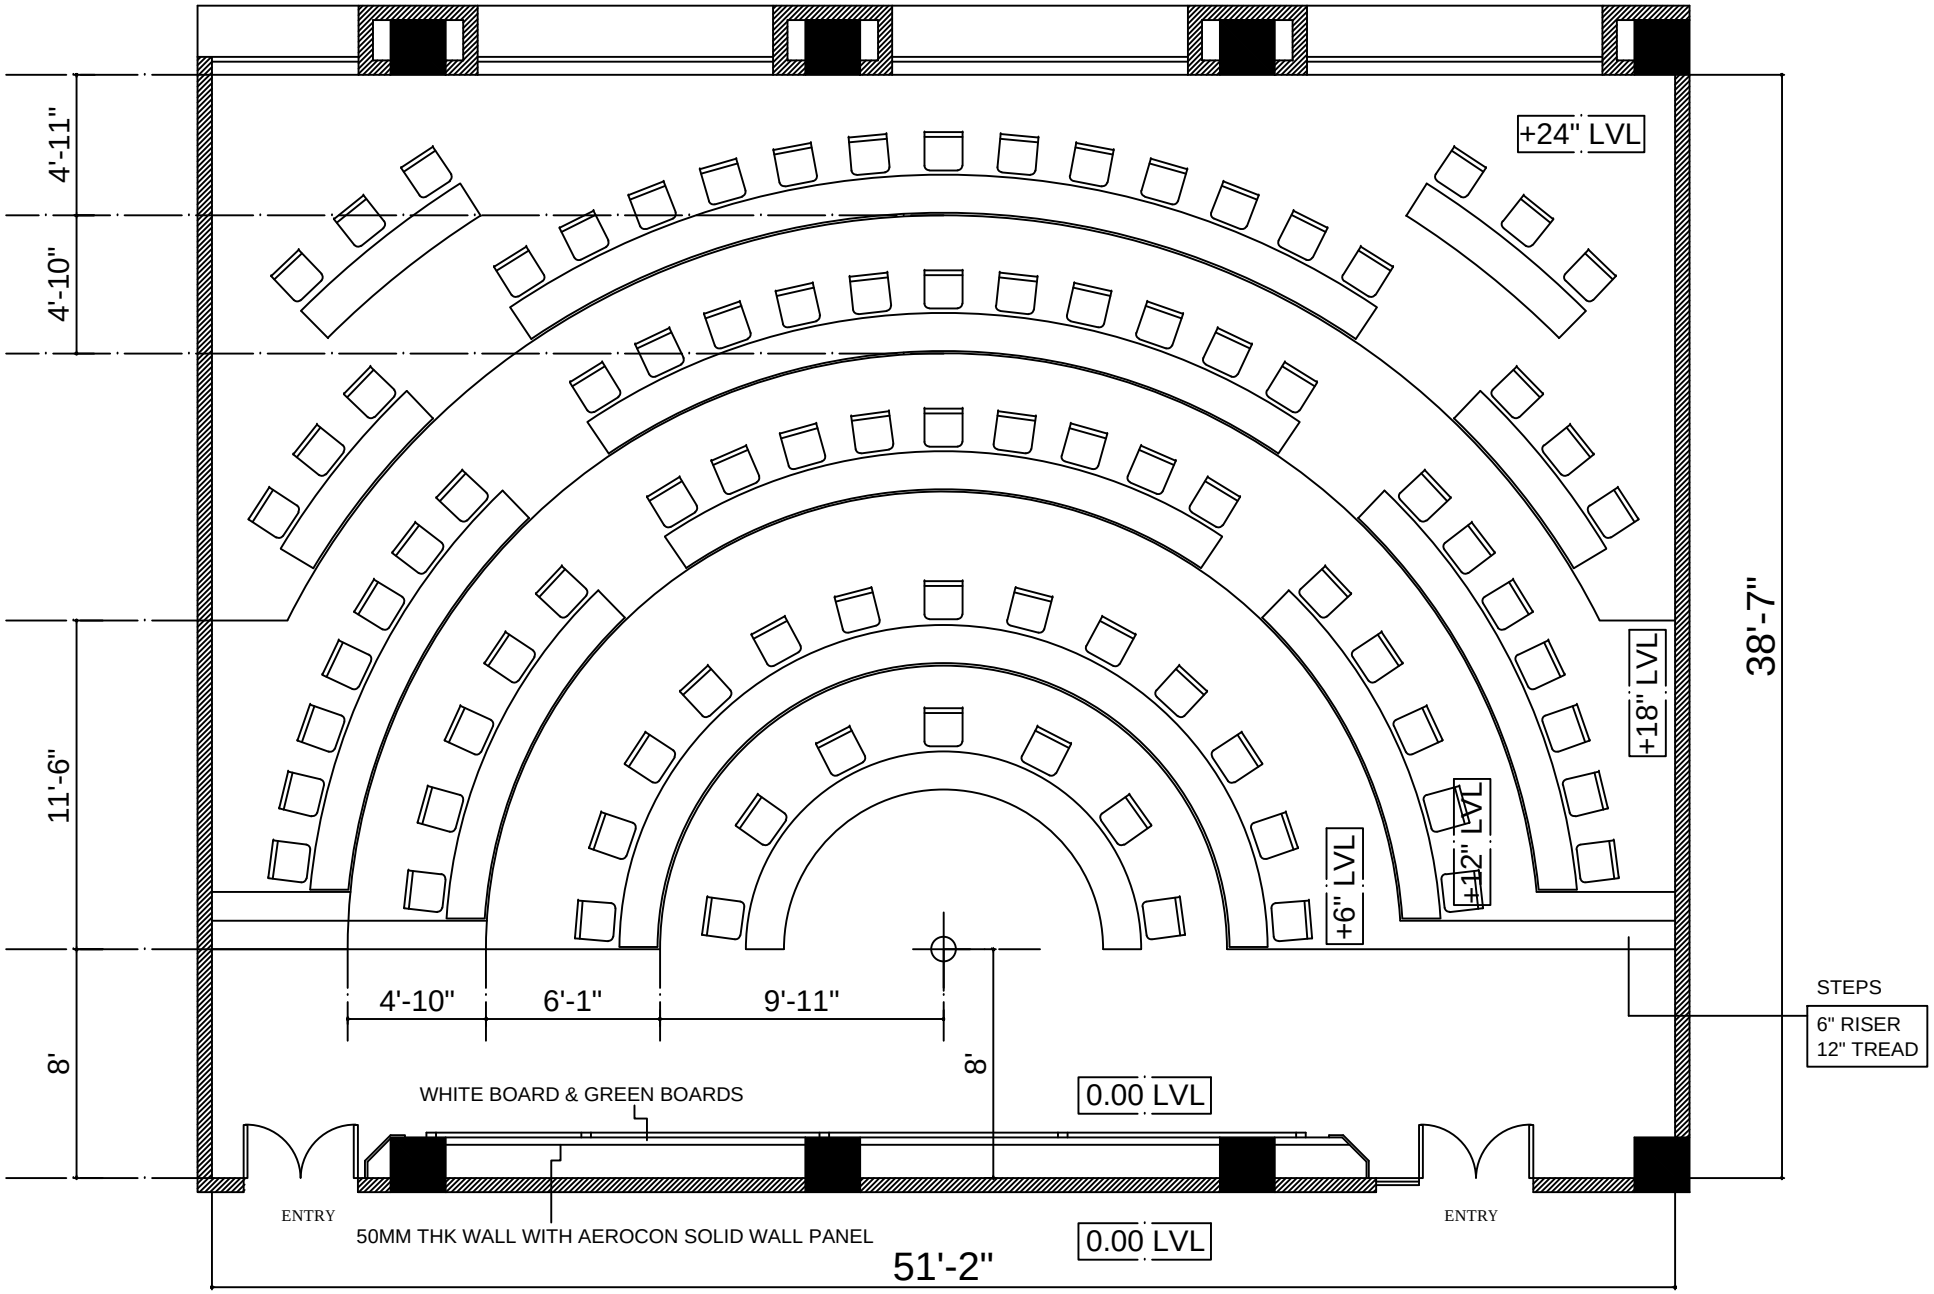

90 SEATER CLASSROOM - FURNITURE LAYOUT (for reference only)

LEVELS MENTIONED ARE FOR FFL

PROJECT : PROPOSED CLASSROOM INTERIOR WORK AT NEW ACADEMIC BLOCK, NLSIU, BANGALORE	DRAWN BY: KPB REV 0	FURNITURE & MARKING PLAN DWG # : PROJ/NLSIU_new_academic_block/tender/classroom_tender_drawings.dwg	TENDER PURPOSE ONLY SCALE : N.T.S DATE : 24 - 06 - 2021	iris global ARCHITECTS . PLANNERS . INTERIOR DESIGNERS info@irisglobalarchitects.com