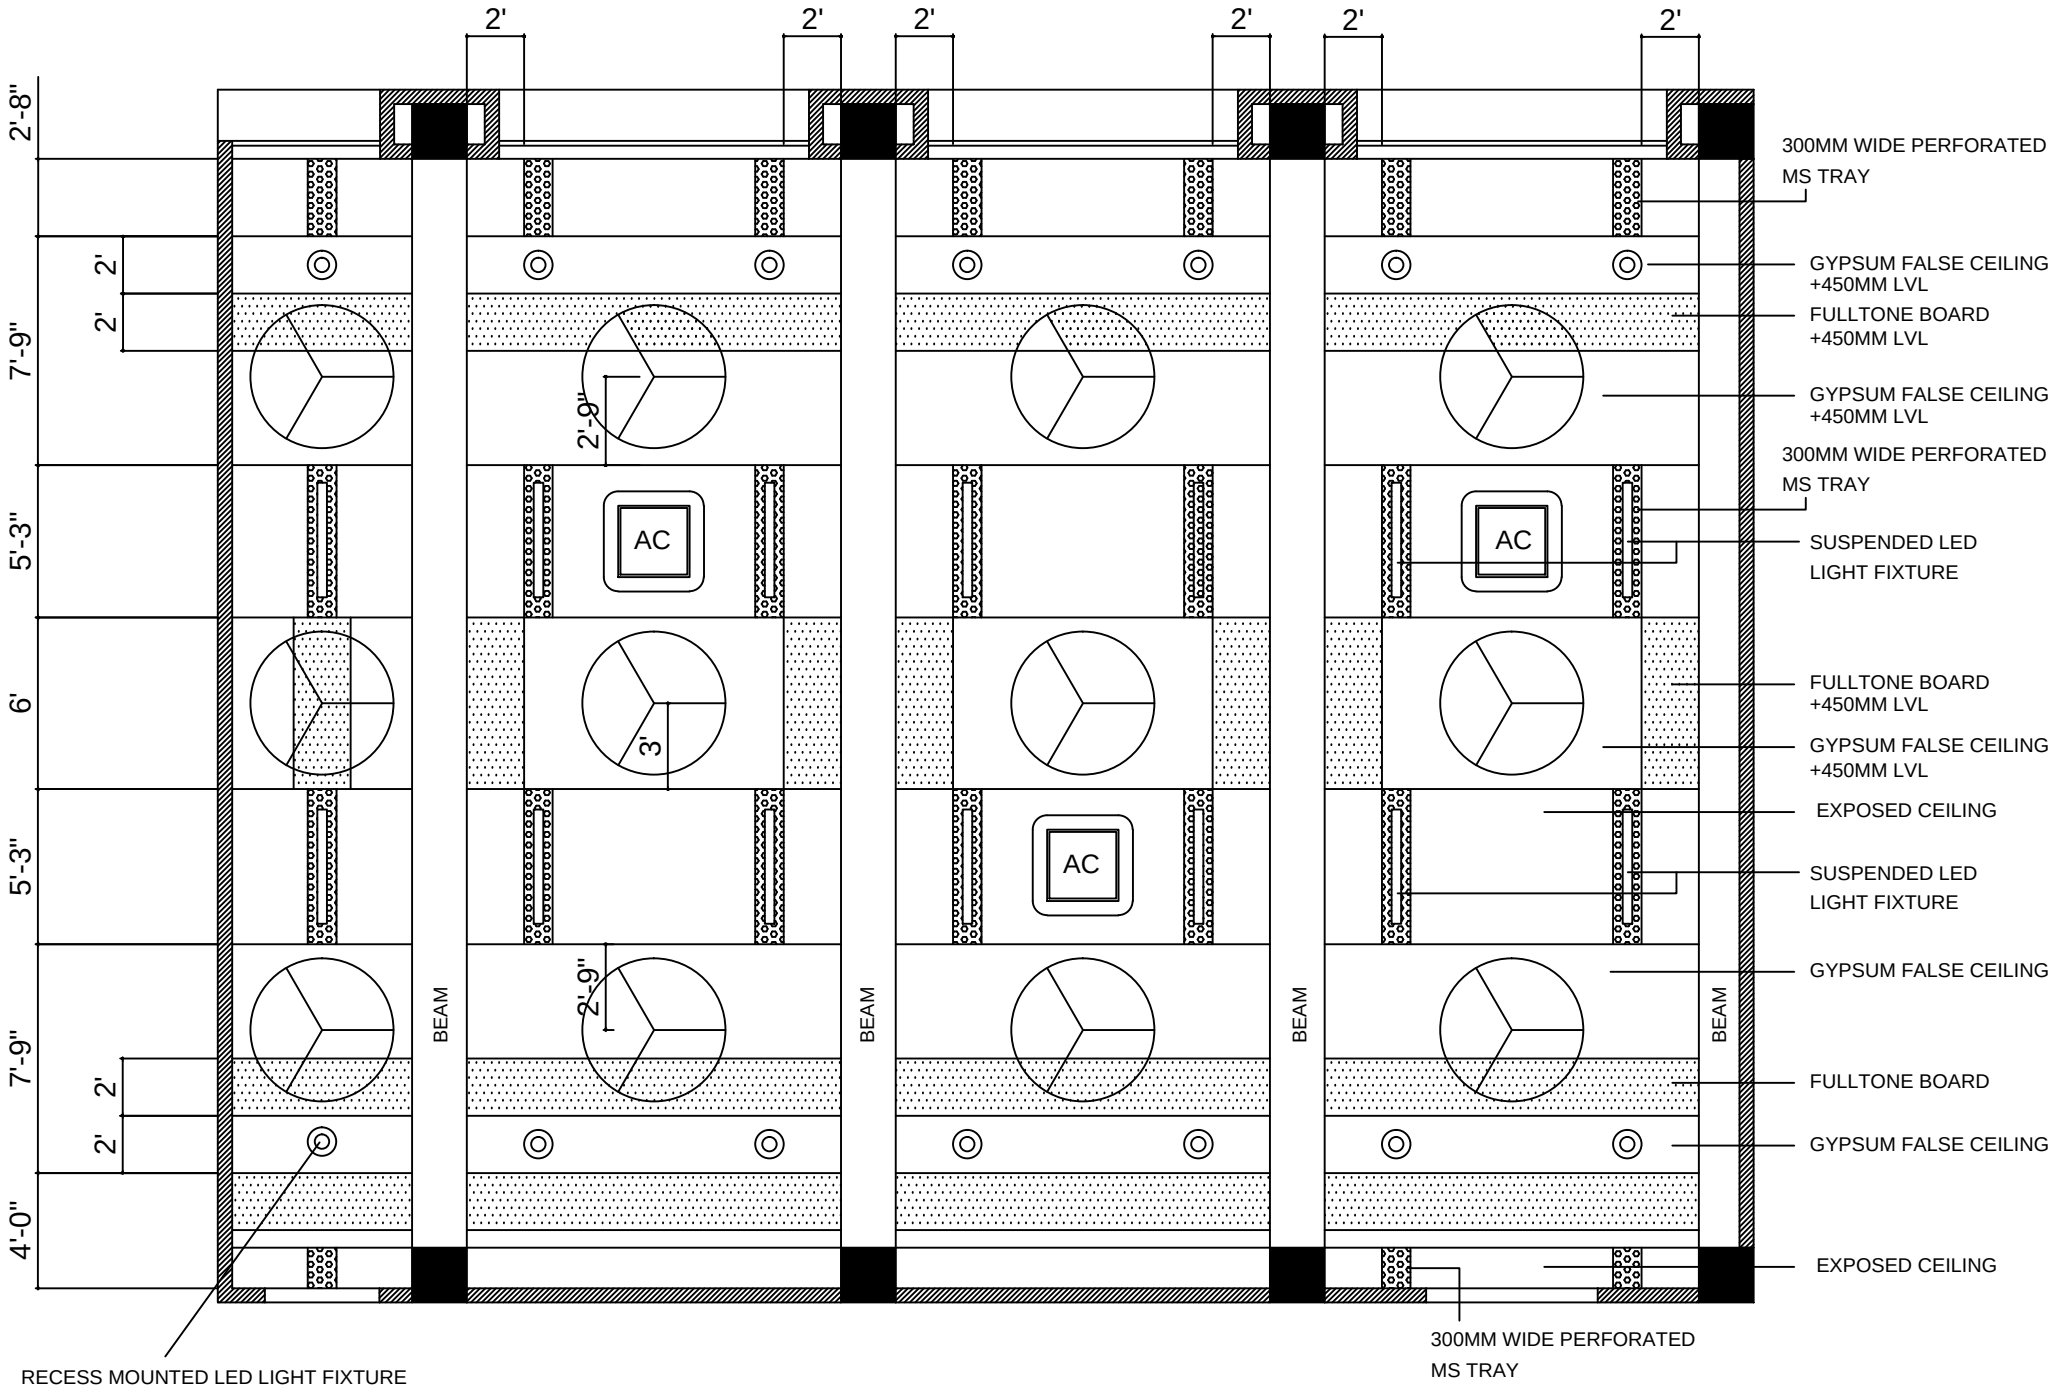

90 SEATER CLASSROOM - FALSE CEILING AND LIGHTING DRAWING (for reference only)

PROJECT : PROPOSED CLASSROOM INTERIOR WORK AT NEW ACADEMIC BLOCK, NLSIU, BANGALORE	DRAWN BY: KPB	FALSE CEILING AND LIGHTING DRAWING		TENDER PURPOSE ONLY	iris global ARCHITECTS . PLANNERS . INTERIOR DESIGNERS
	REV 0	DWG # - PROJ/NLSIU_new_academic_block/tender/classroom_tender_drawings.dwg		SCALE : N.T.S	
				DATE : 24 - 06 - 2021	info@irisglobalarchitects.com