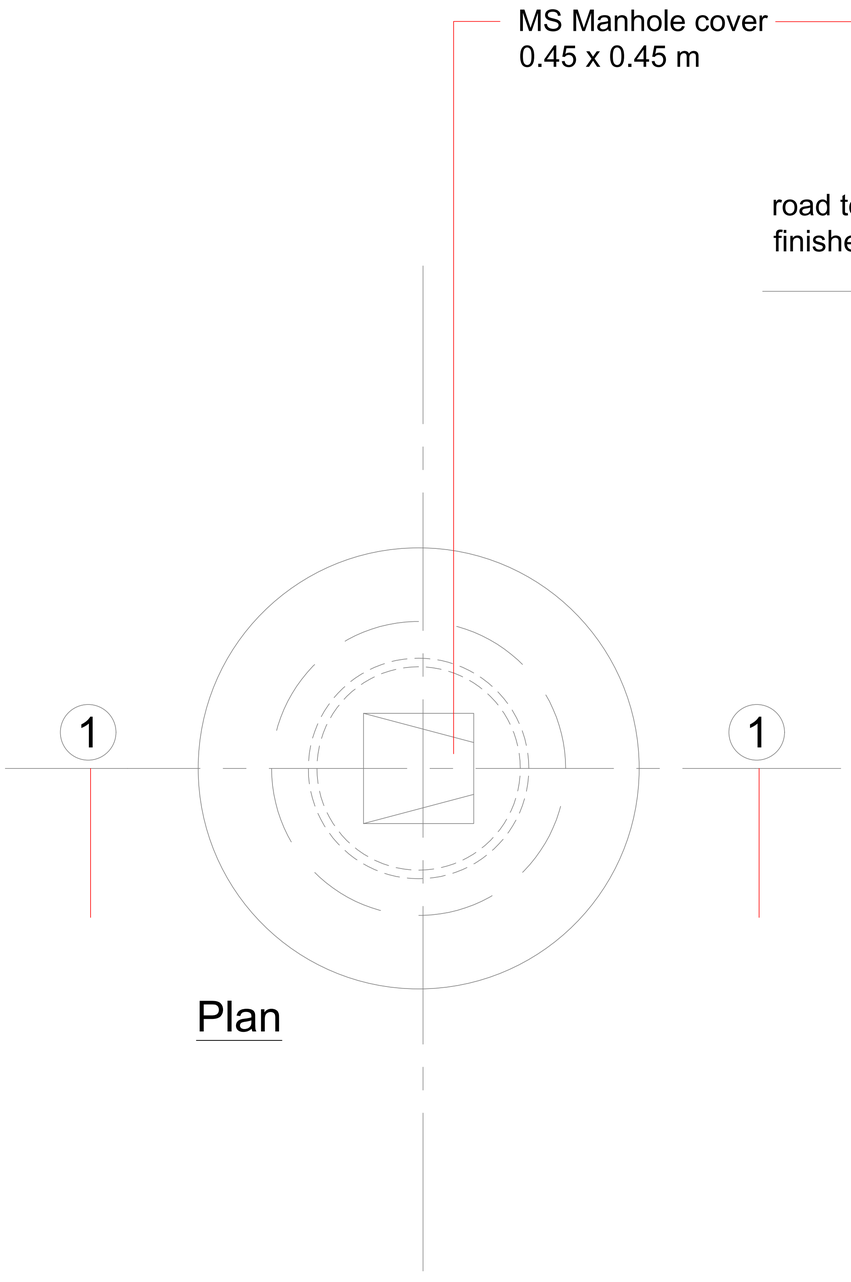

Plan

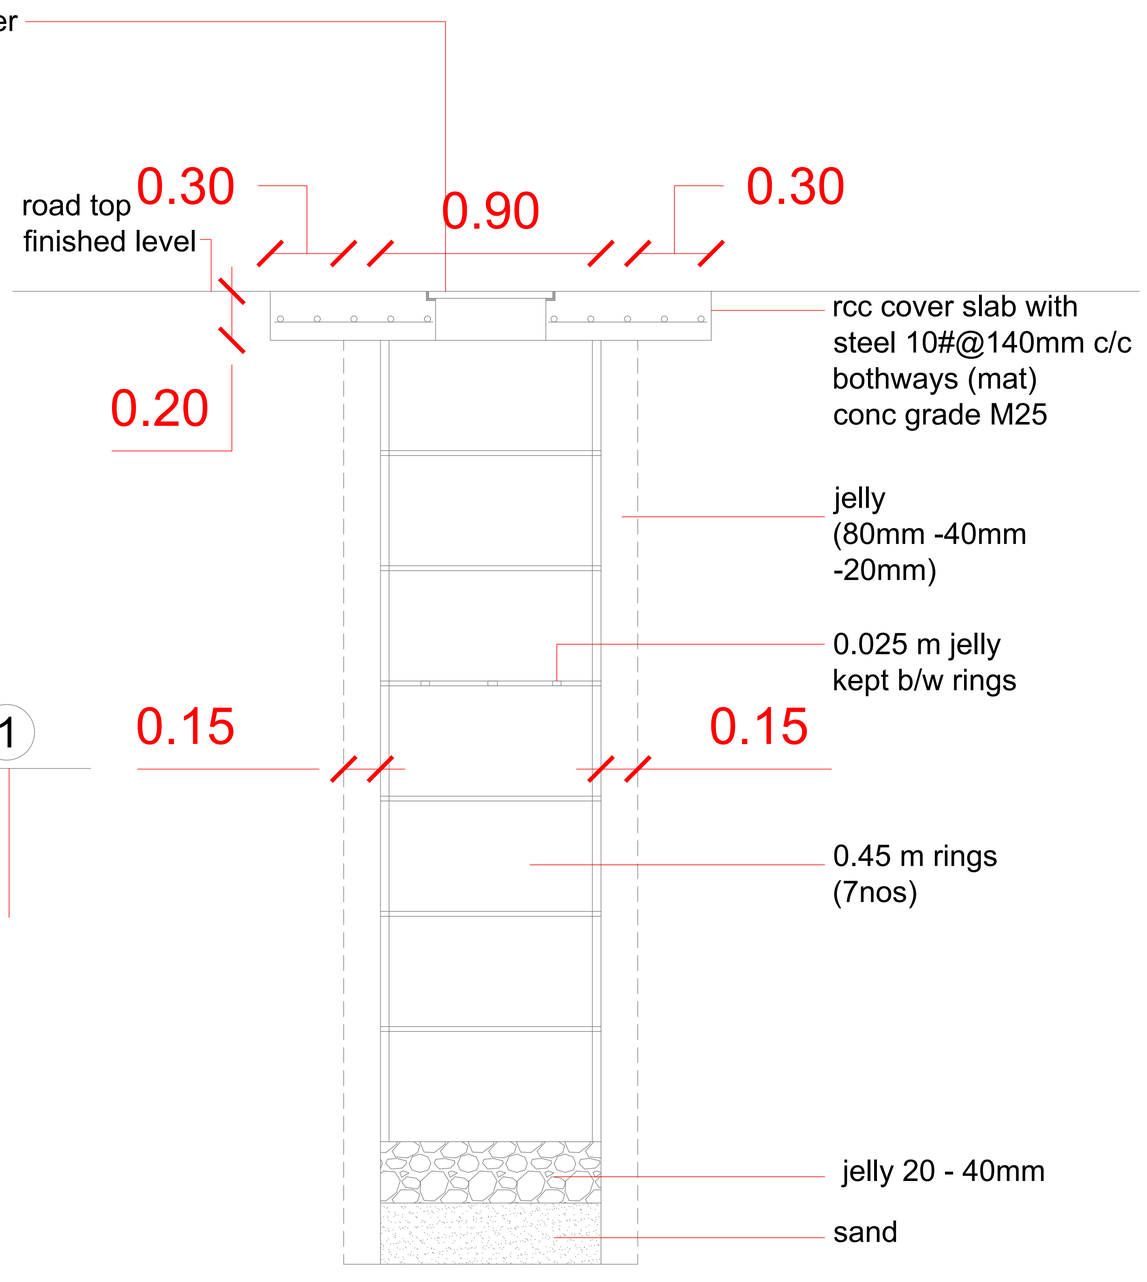

Section 1-1

NOTE :

All dimensions are in metre (m) and areas in metre square (sqm) unless specified otherwise

CLIENT:

NATIONAL LAW SCHOOL INDIA UNIVERSITY
BENGALURU, KARNATAKA

JOB TITLE:

PROPOSED CONSTRUCTION OF STAFF QUARTERS FOR NLSIU ON PLOT 336,337 IN RMV LAYOUT , BANGALORE

DRAWING:

RECHARGE PIT

SCALE : 1:50	**DEALT:** HEMANTH.K.S
DATE : 16-07-2024	**CHECKED:** MANISHA VASAN

KAREKAR AND ASSOCIATES
ARCHITECTS, INTERIOR DESIGNERS, AND STRUCTURAL ENGINEERING CONSULTANTS
NO. 282, KAREKARS, 14TH CROSS, HIG, DOLLARS COLONY, RMV 2ND STAGE
BANGALORE - 560054

DRAWING NO. NLS/NANDINI/RECHARGEPIT	R0

SHEET NO. : 08