
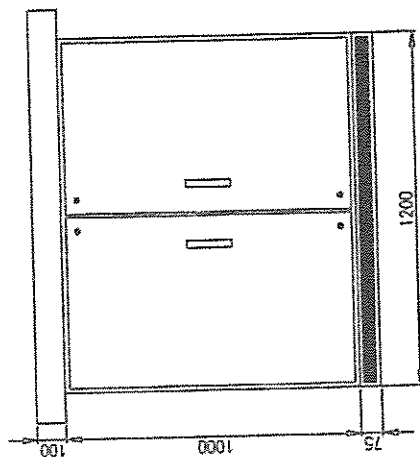
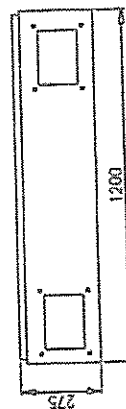
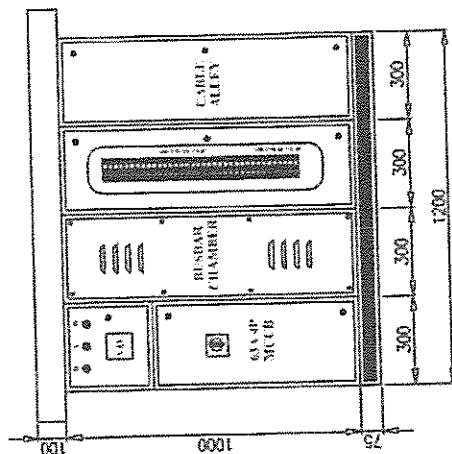


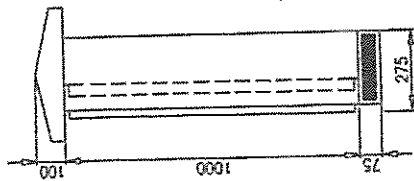


GA FOR BASKETBALL LIGHTING CONTROL PANEL

LAW COLLEGE

STERN 1 OF 2

REV. 00

BASKET BALL COURT
LIGHTING CONTROL PANEL

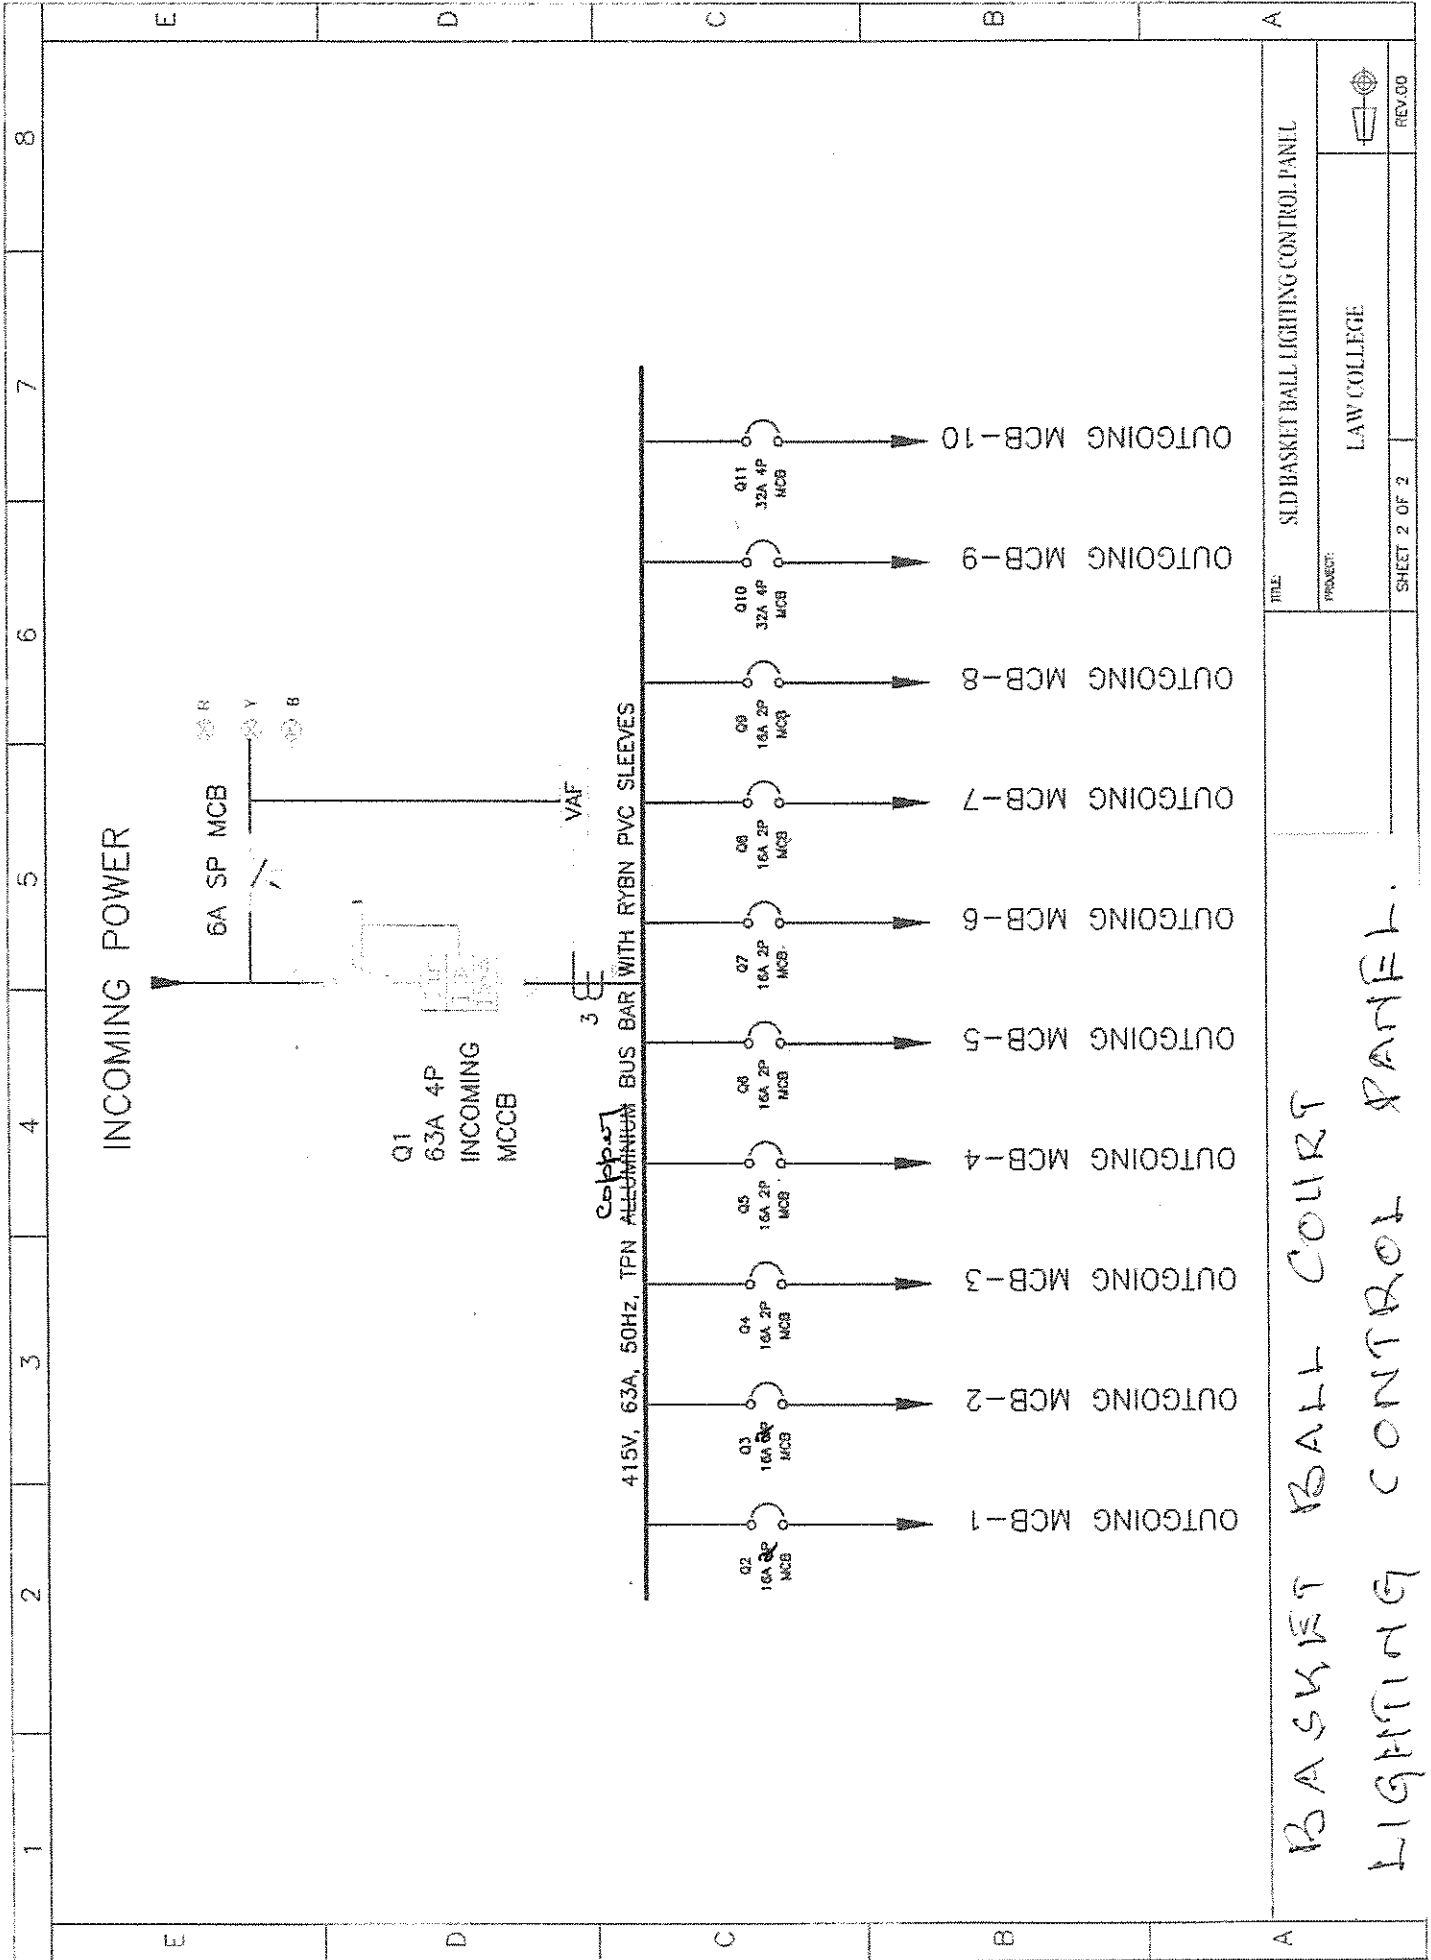

TITLE: SLD BASKETBALL LIGHTING CONTROL PANEL


PROJECT: LAW COLLEGE

SHEET 2 OF 2




REV.00


BASKET BALL COURT
LIGHTING CONTROL PANEL.

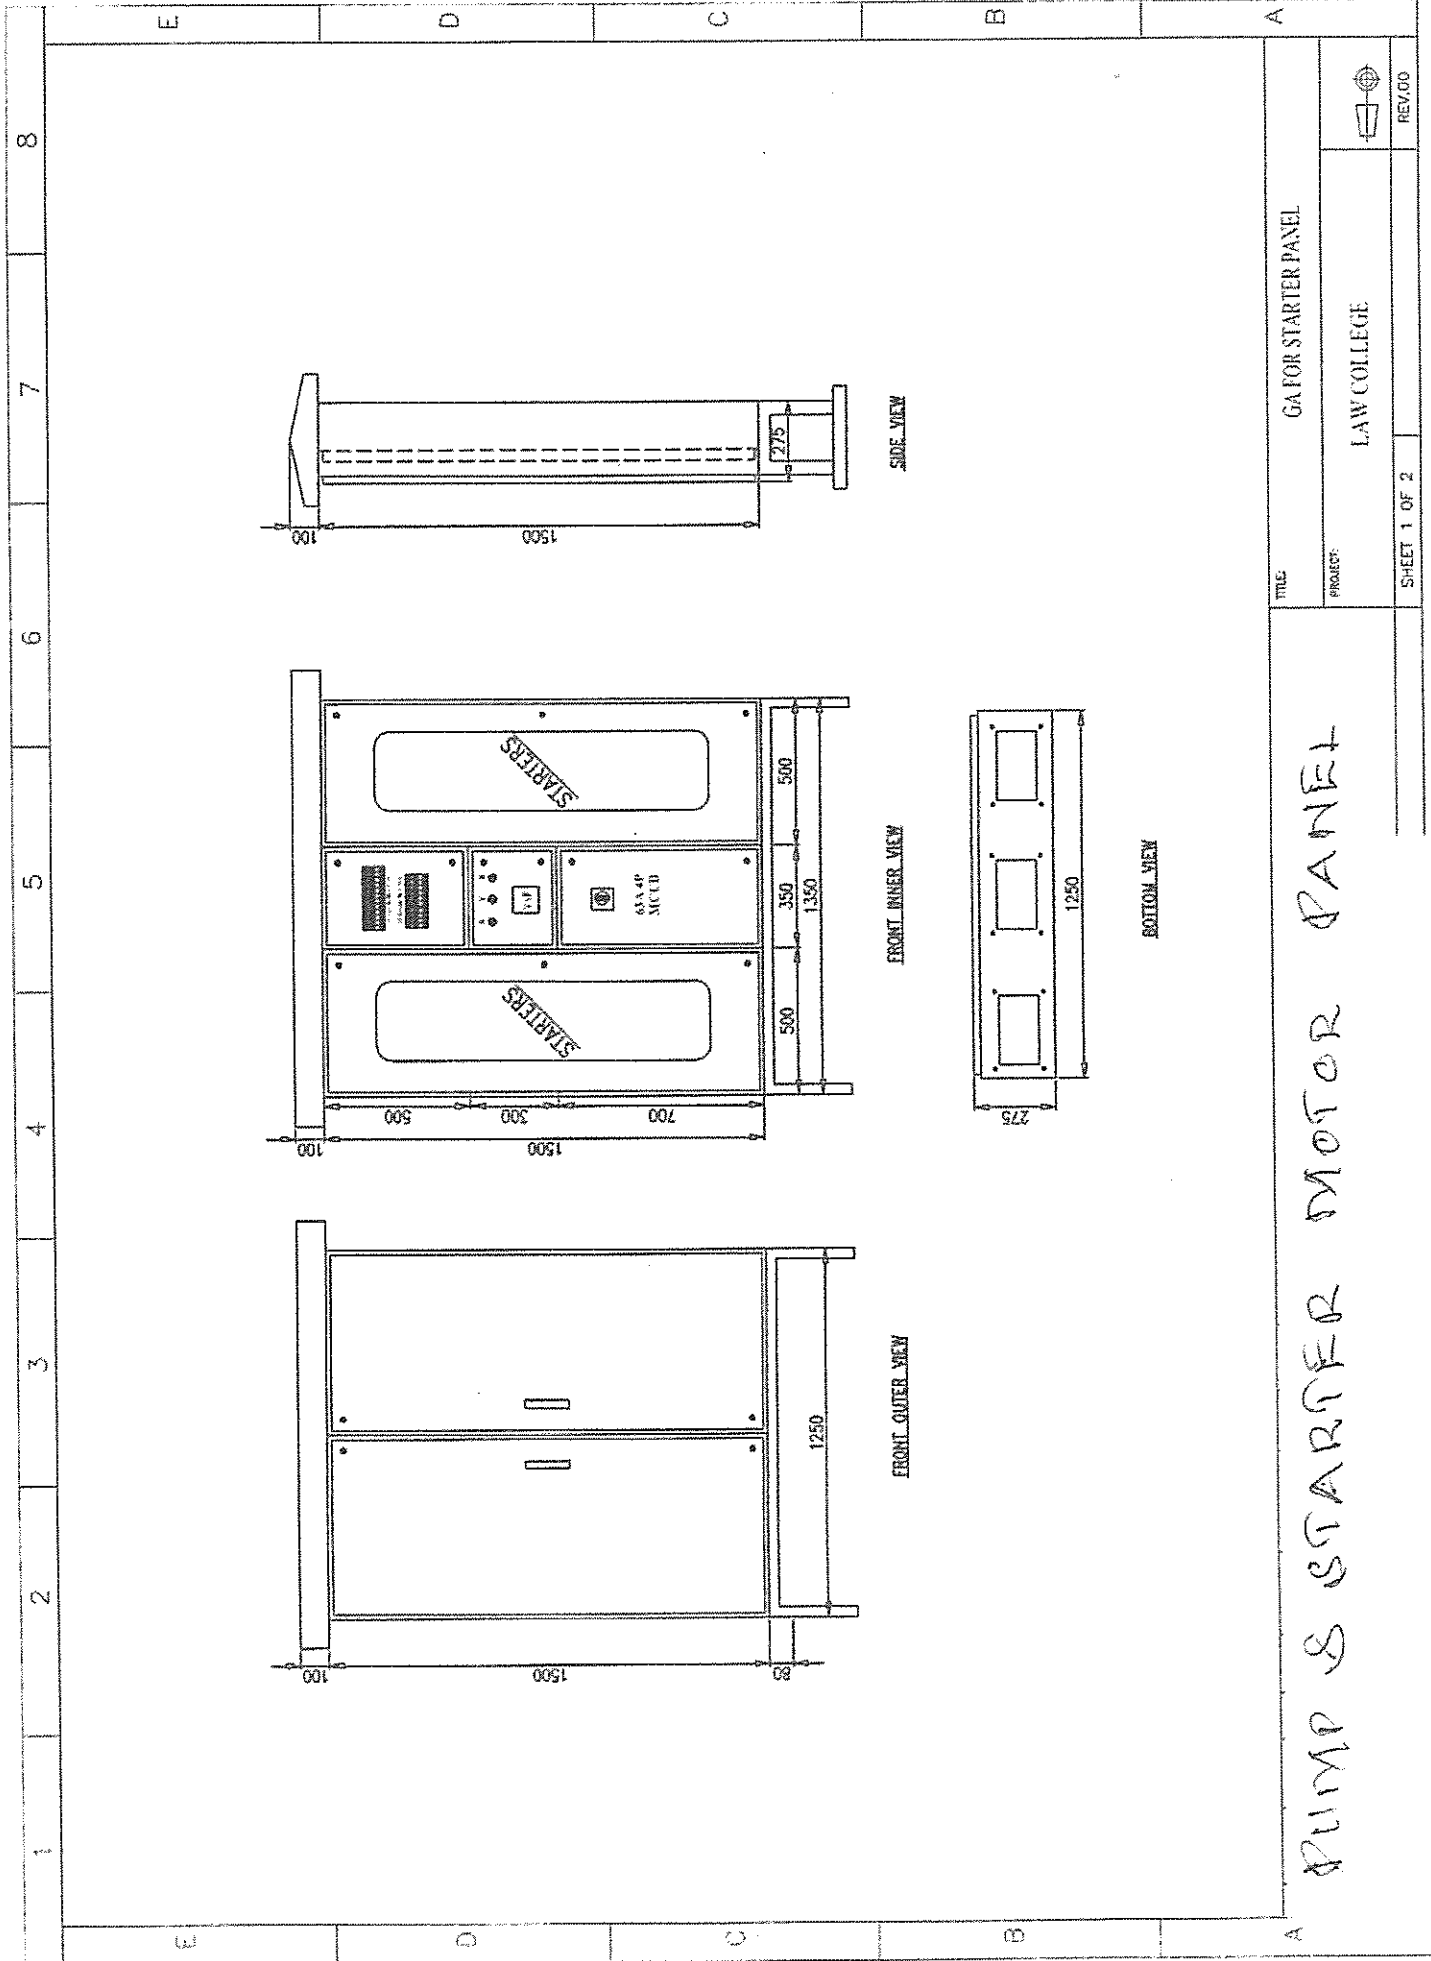

TITLE: GA FOR STARTER PANEL	
PROJECT: LAW COLLEGE	REV: 00
SHEET 1 OF 2	

PUMP & STARTER MOTOR PANEL

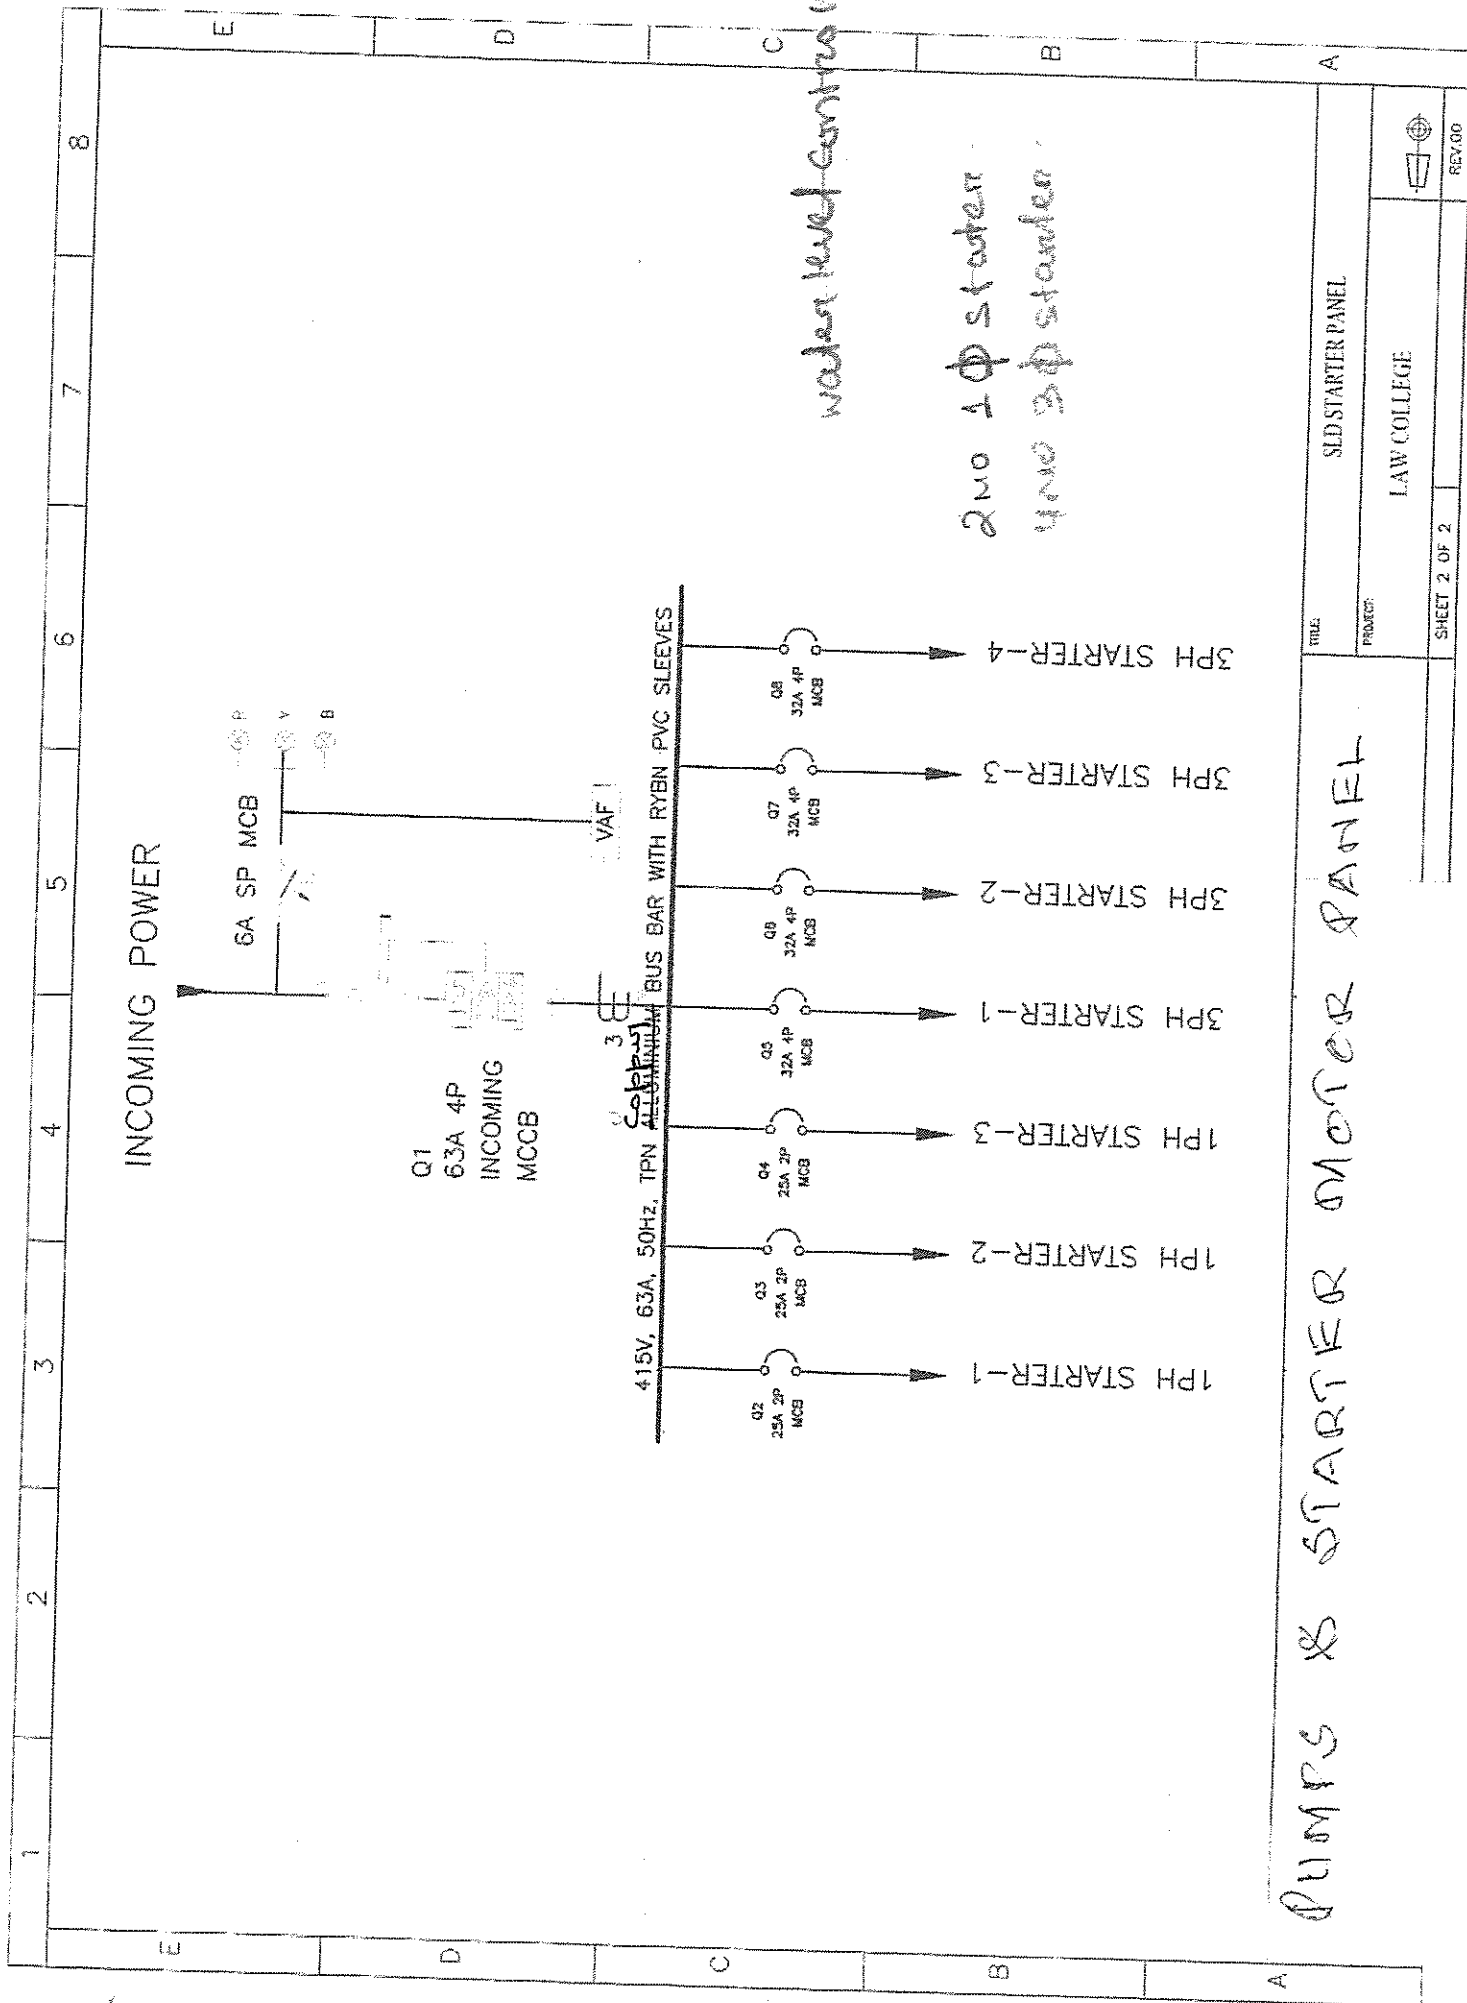

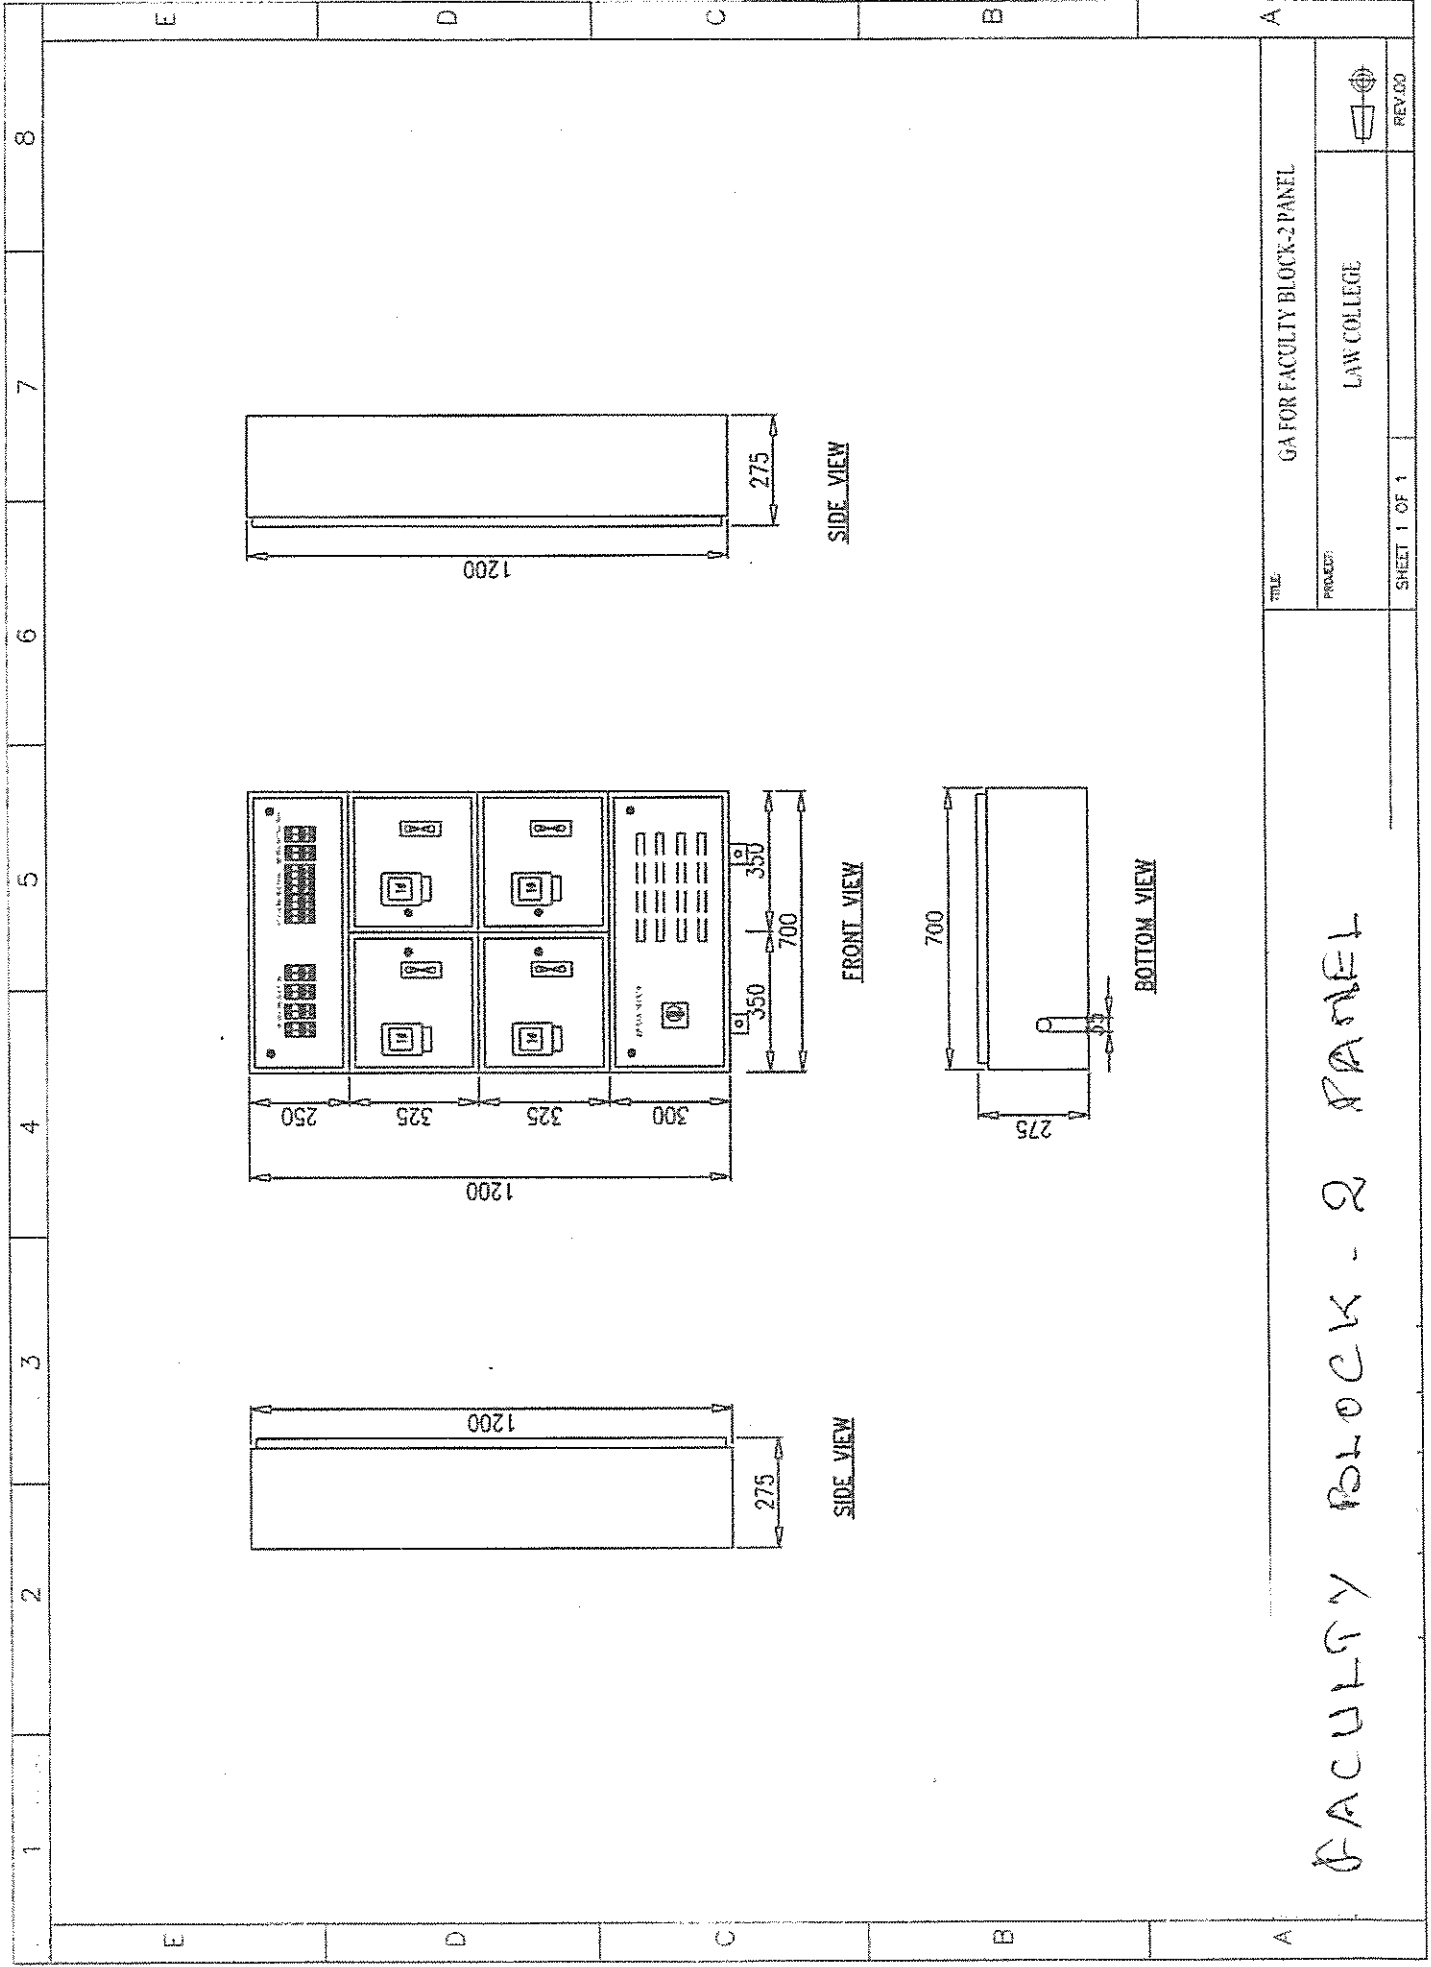

FACULTY BLOCK - 2 PANEL


TITLE: GA FOR FACULTY BLOCK-2 PANEL


PROJECT: LAW COLLEGE

SHEET 1 OF 1

REV:00


Faculty Block-2 Metering Panel SLD

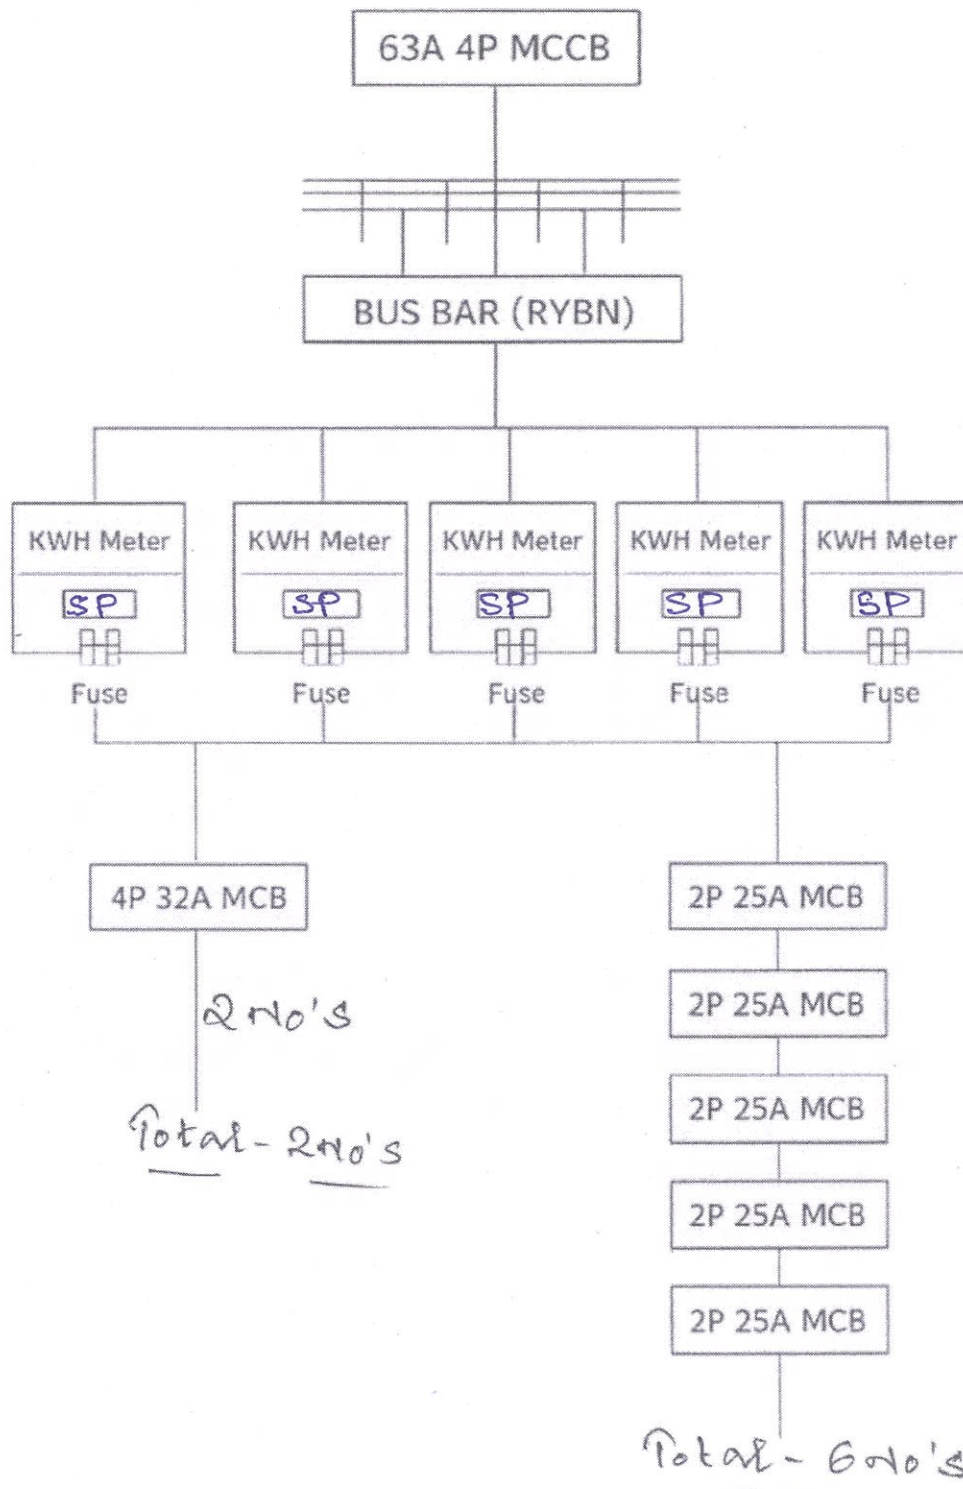


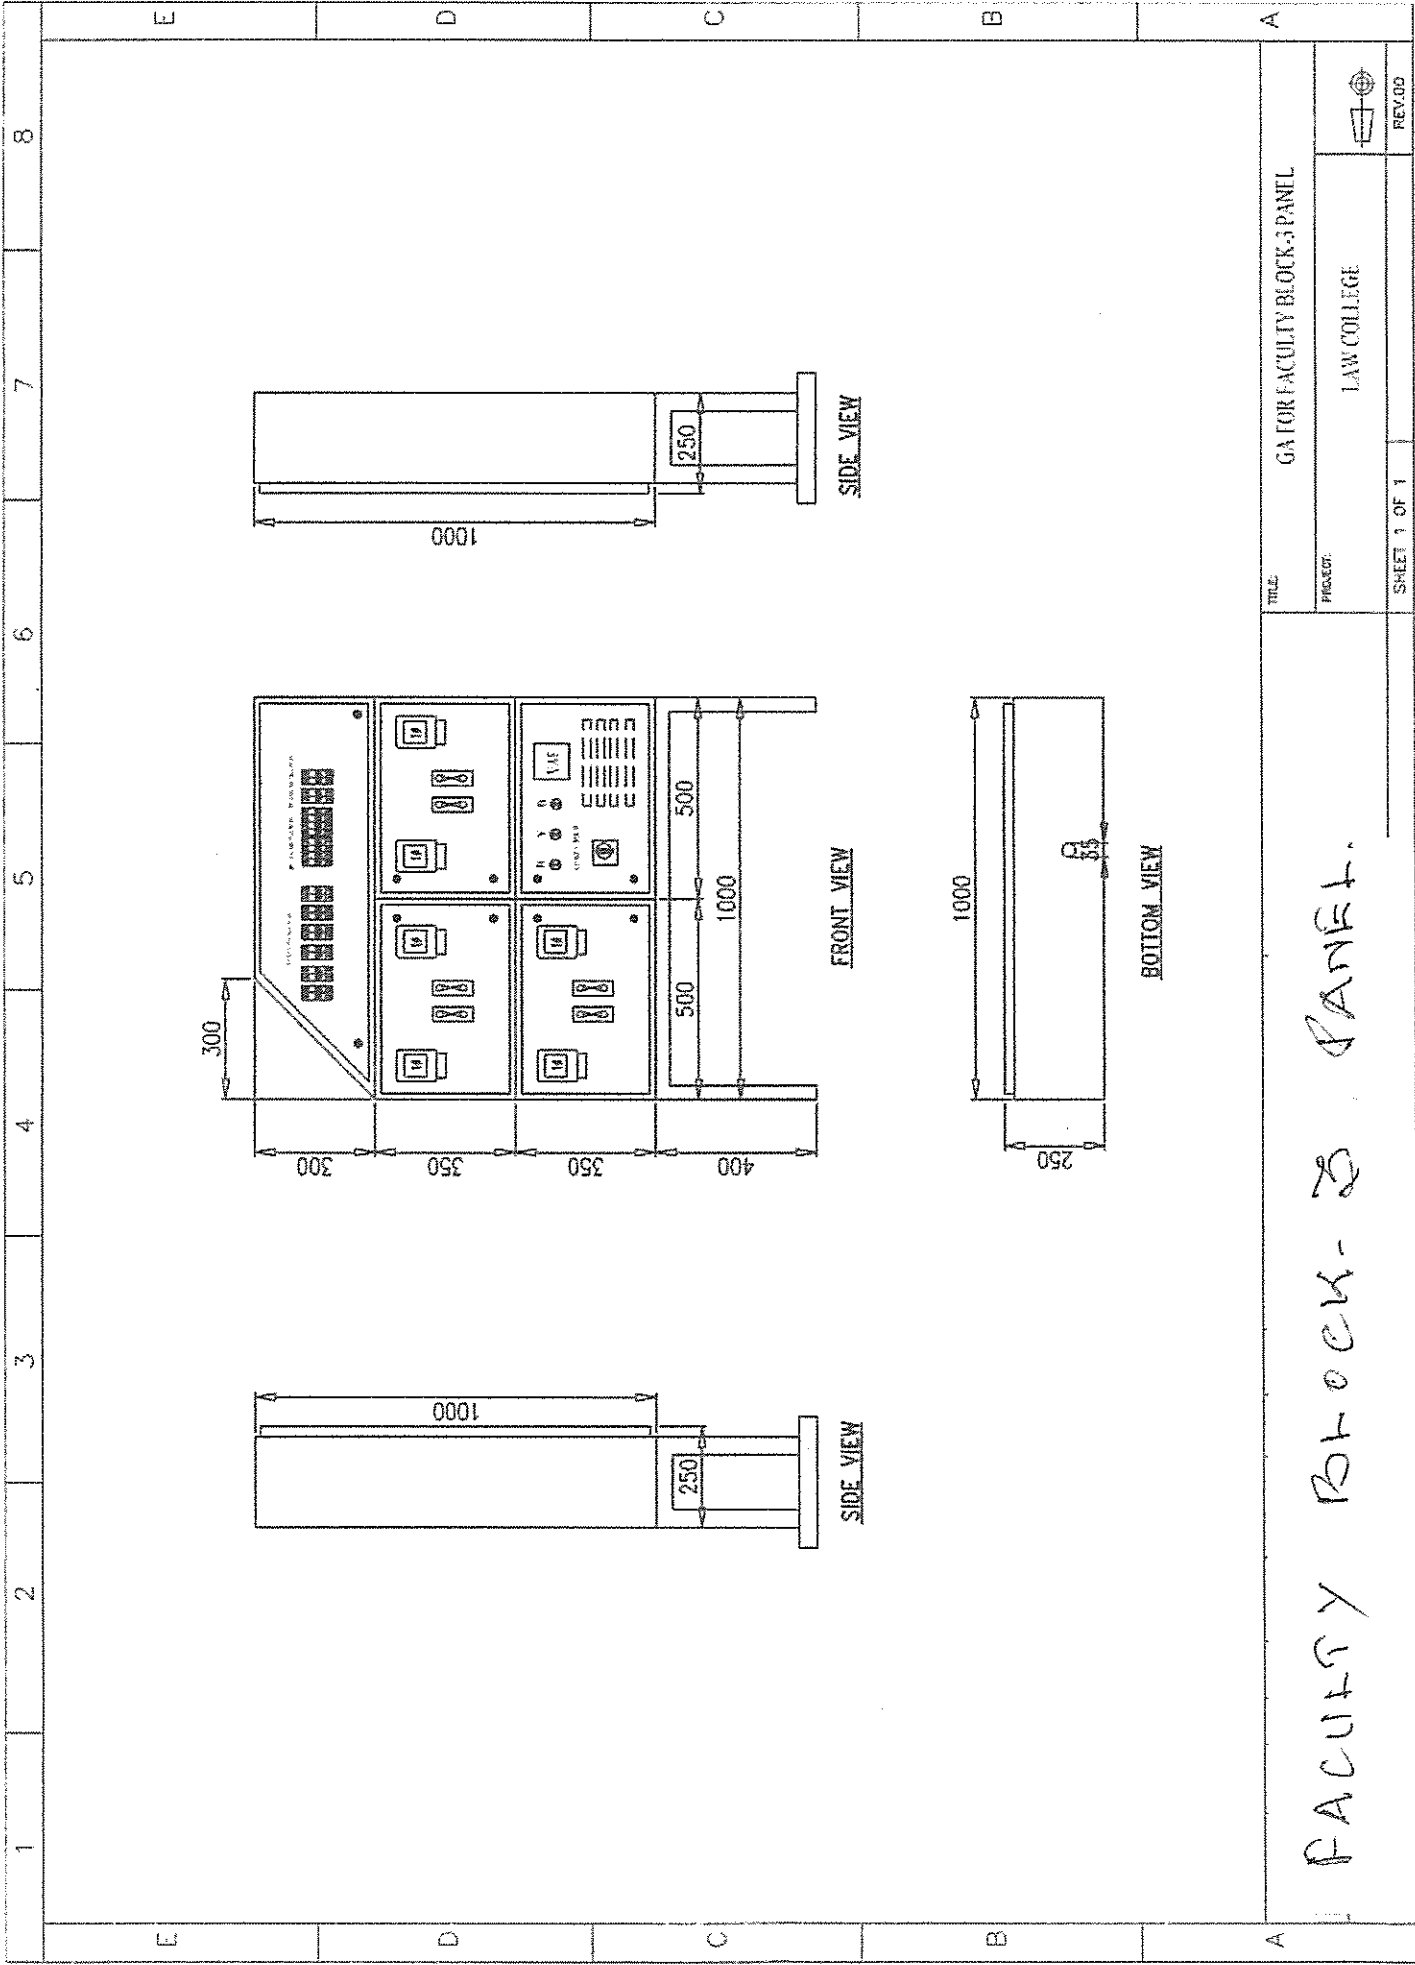


FACULTY BLOCK-3 PANEL.

FACULTY BLOCK-3 METERING PANEL SLD

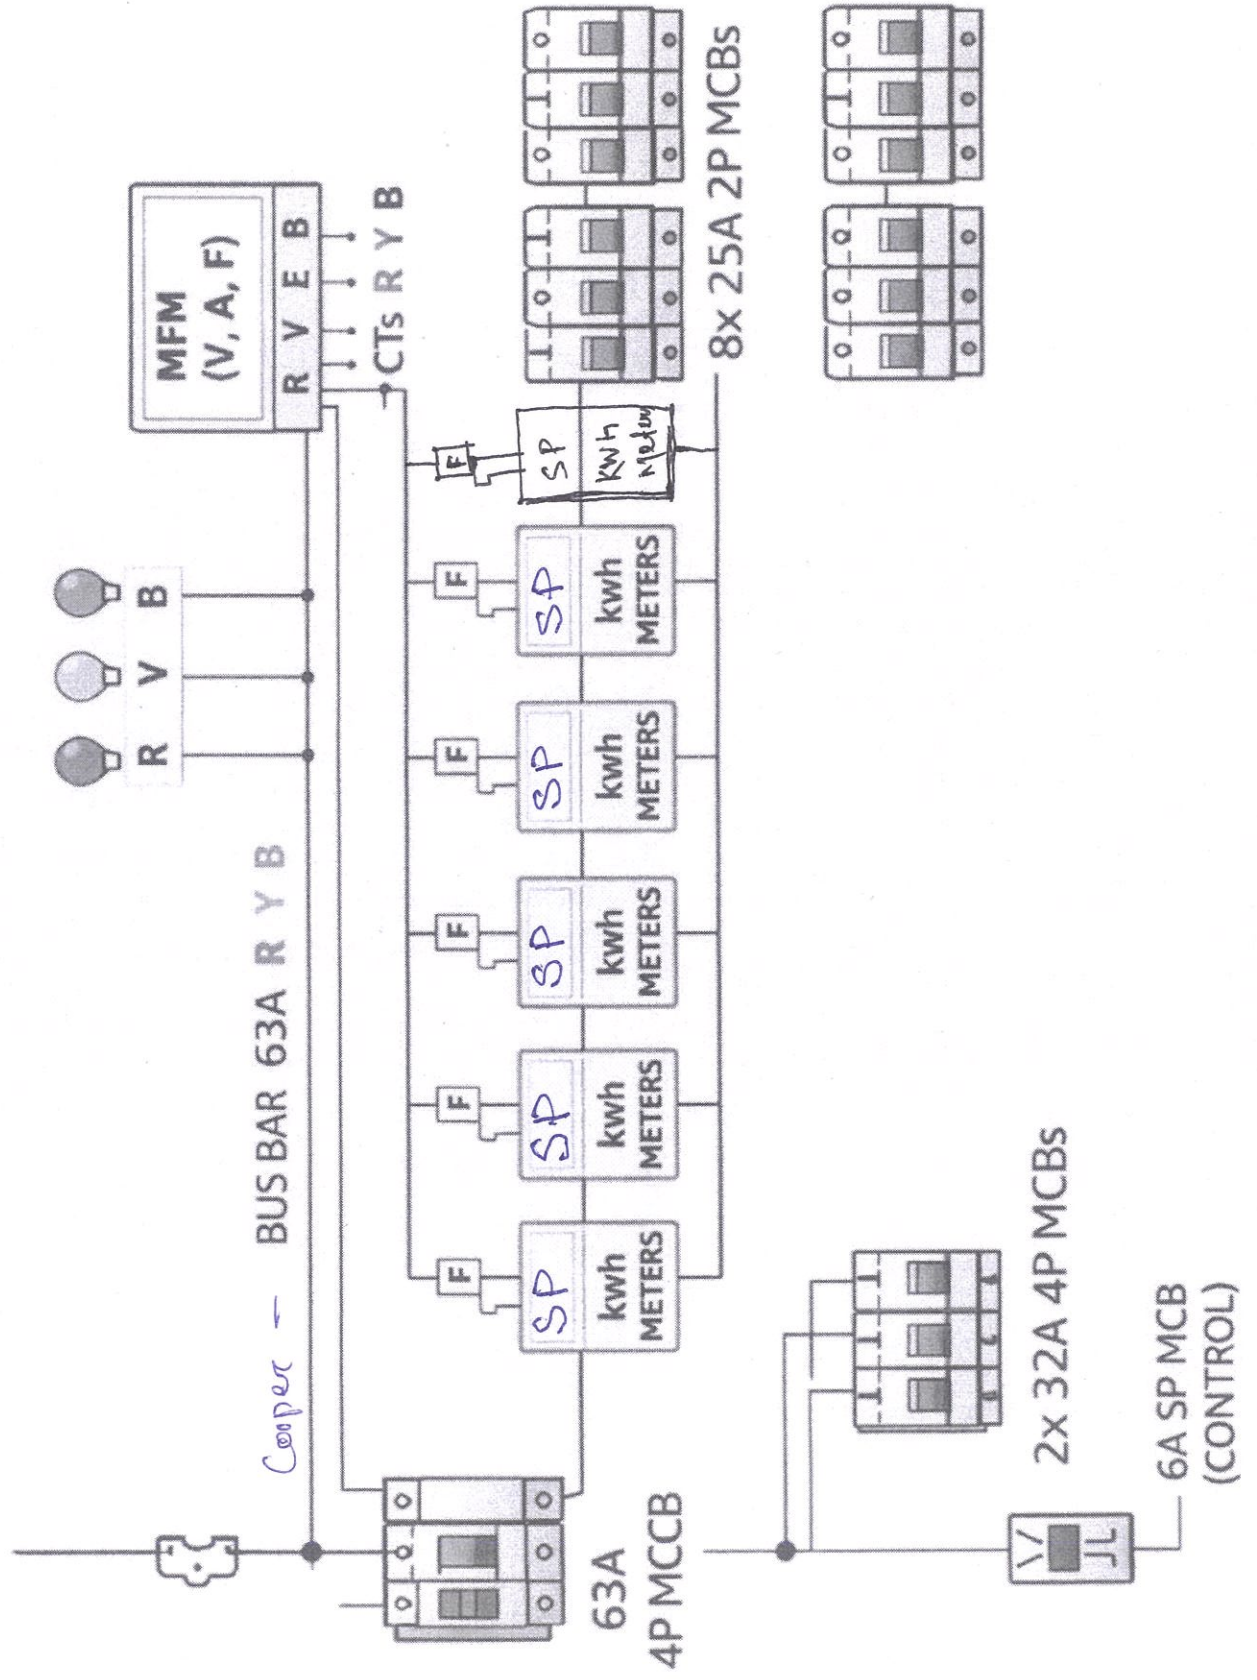

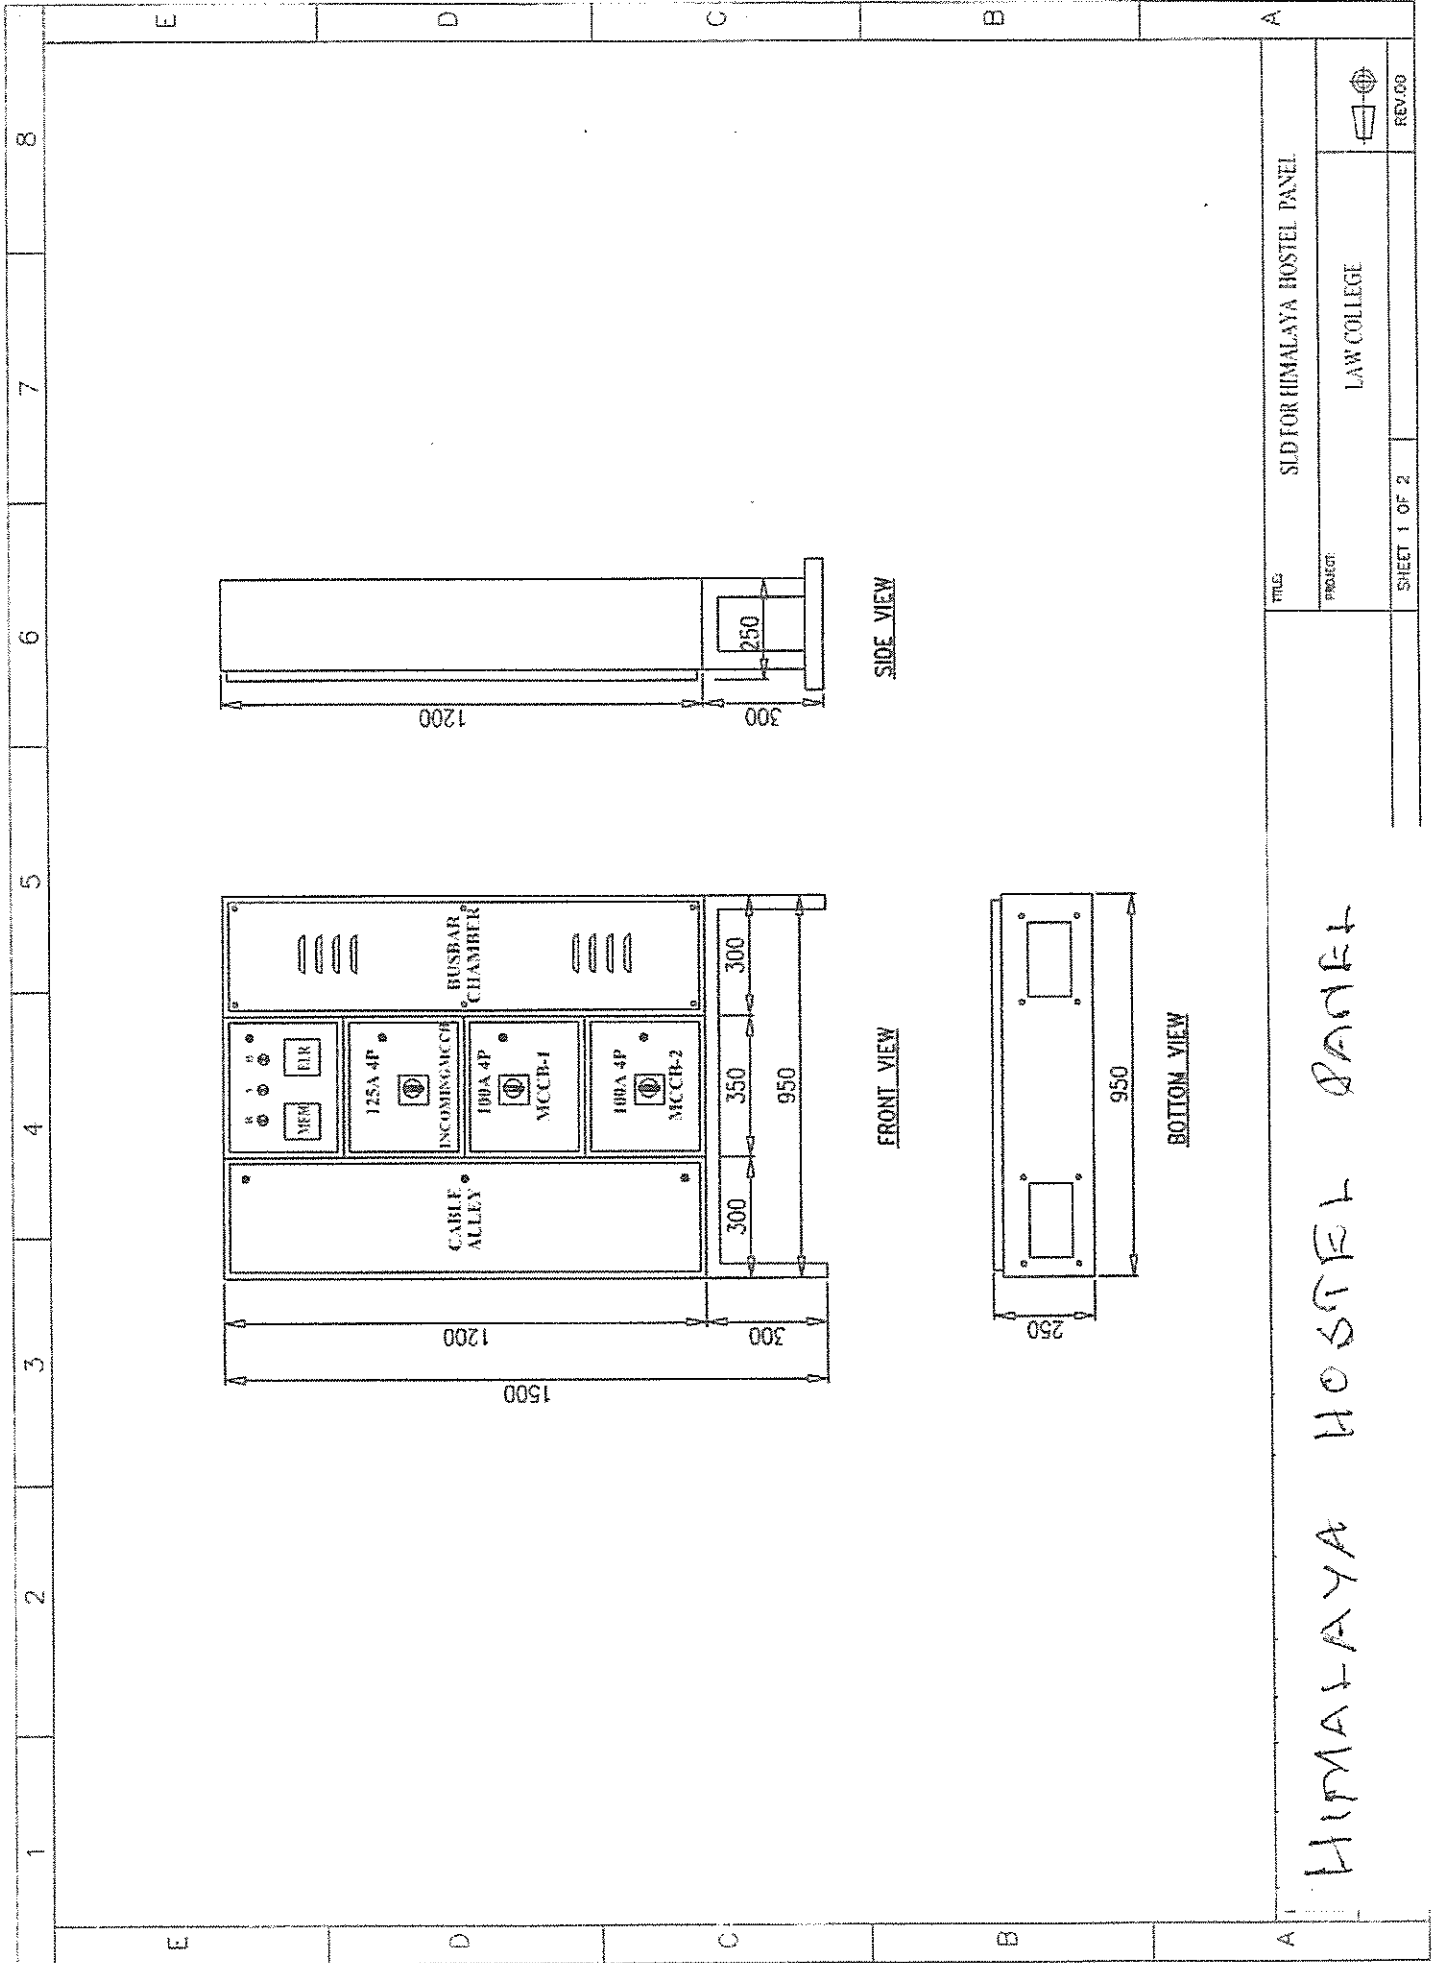


HIMALAYA HOSTEL PANEL

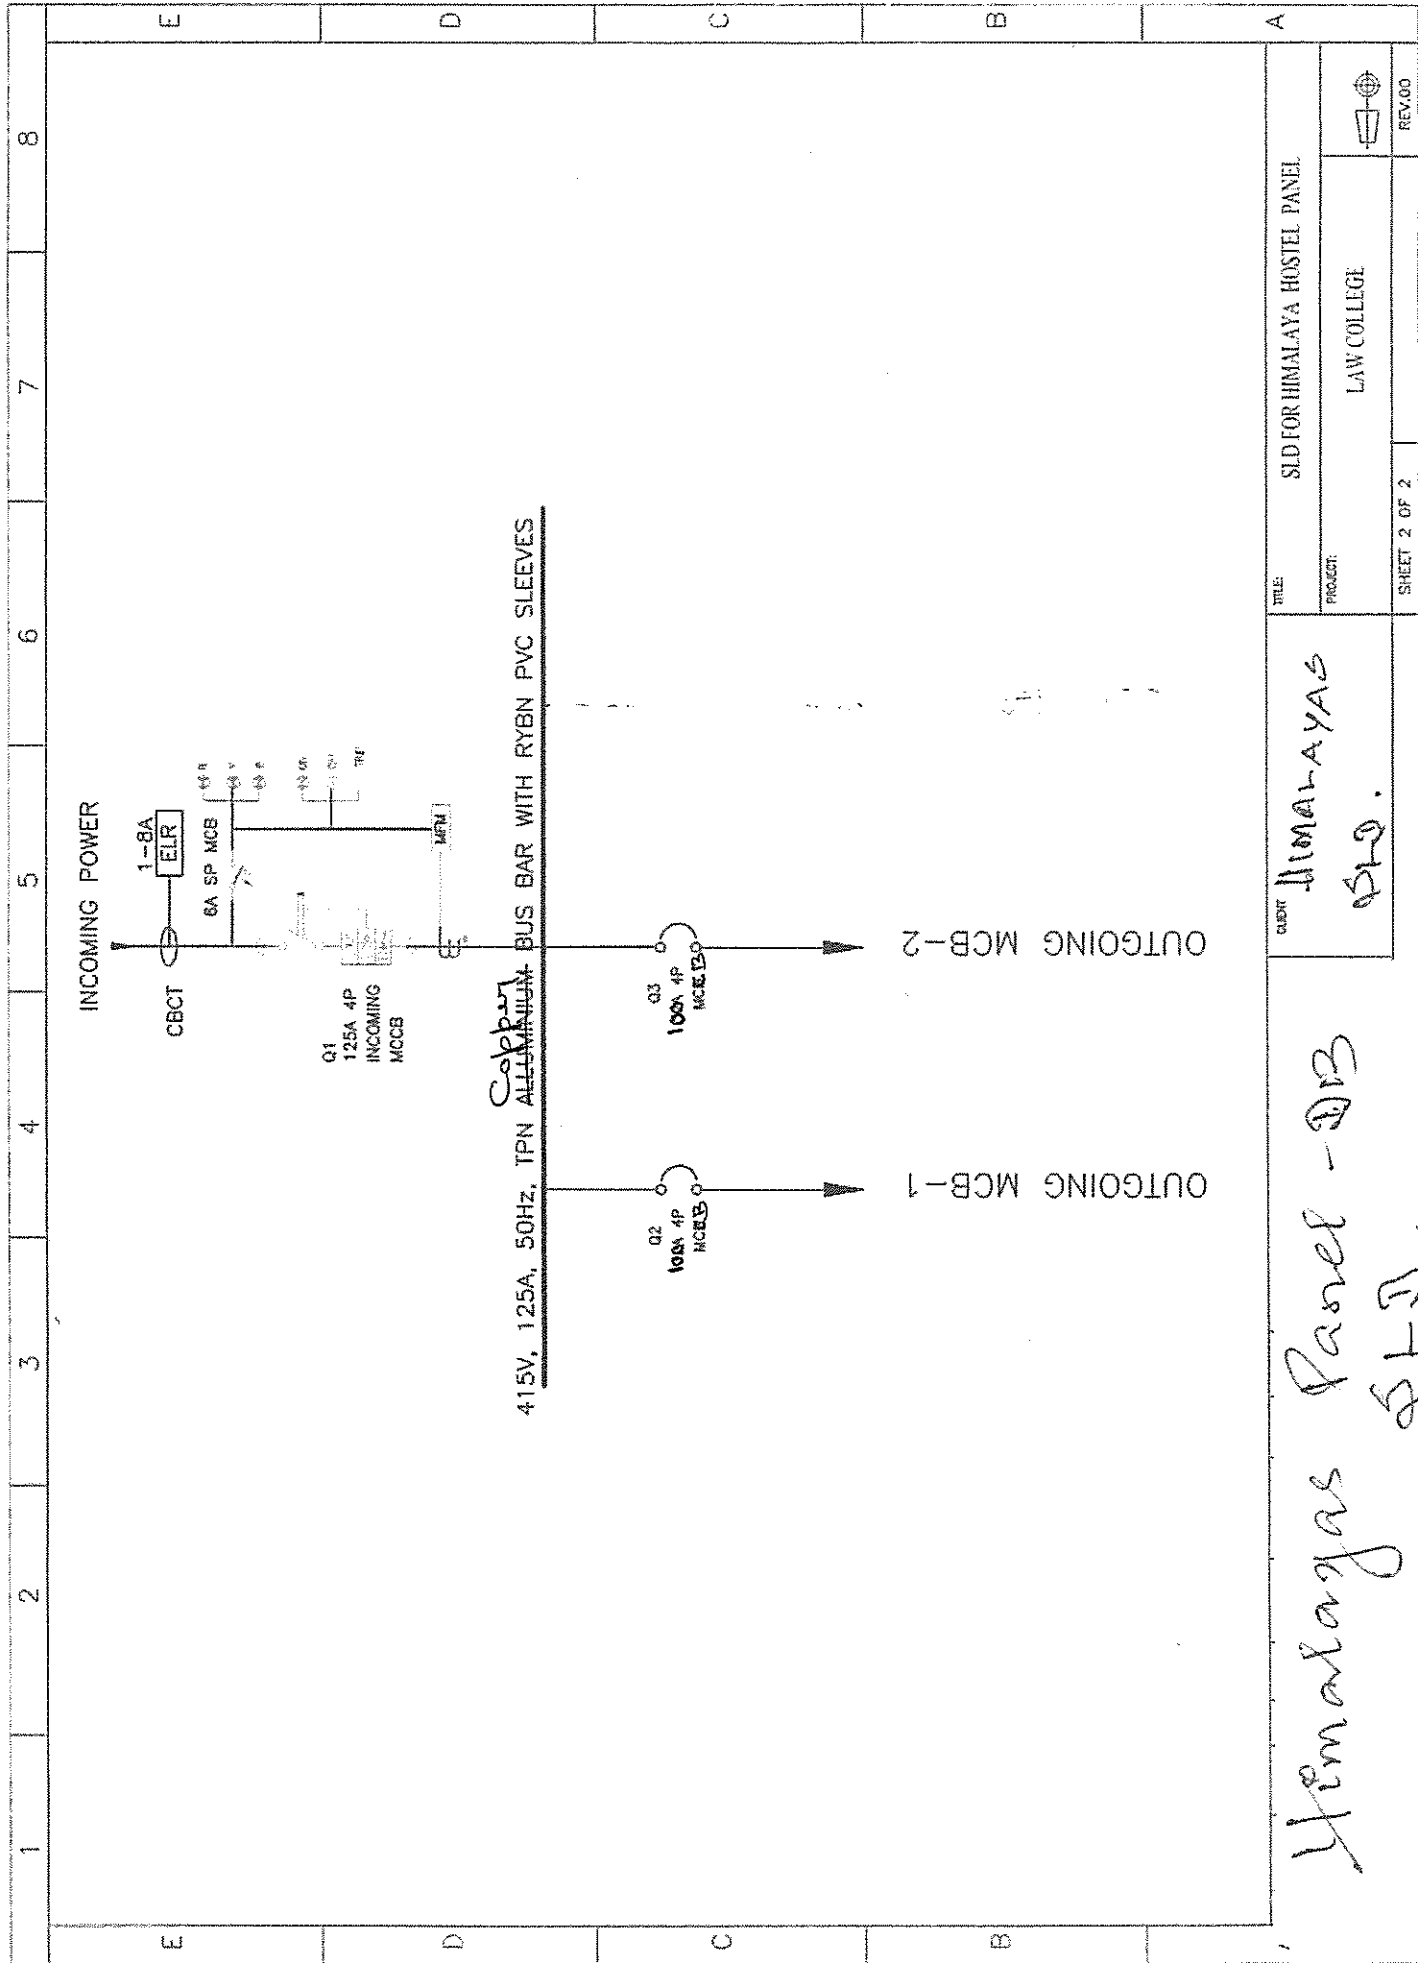


Himalayas Panel - DB

SLD.

TITLE: SLD FOR HIMALAYA HOSTEL PANEL	PROJECT: LAW COLLEGE	REV.00
SHEET 2 OF 2		

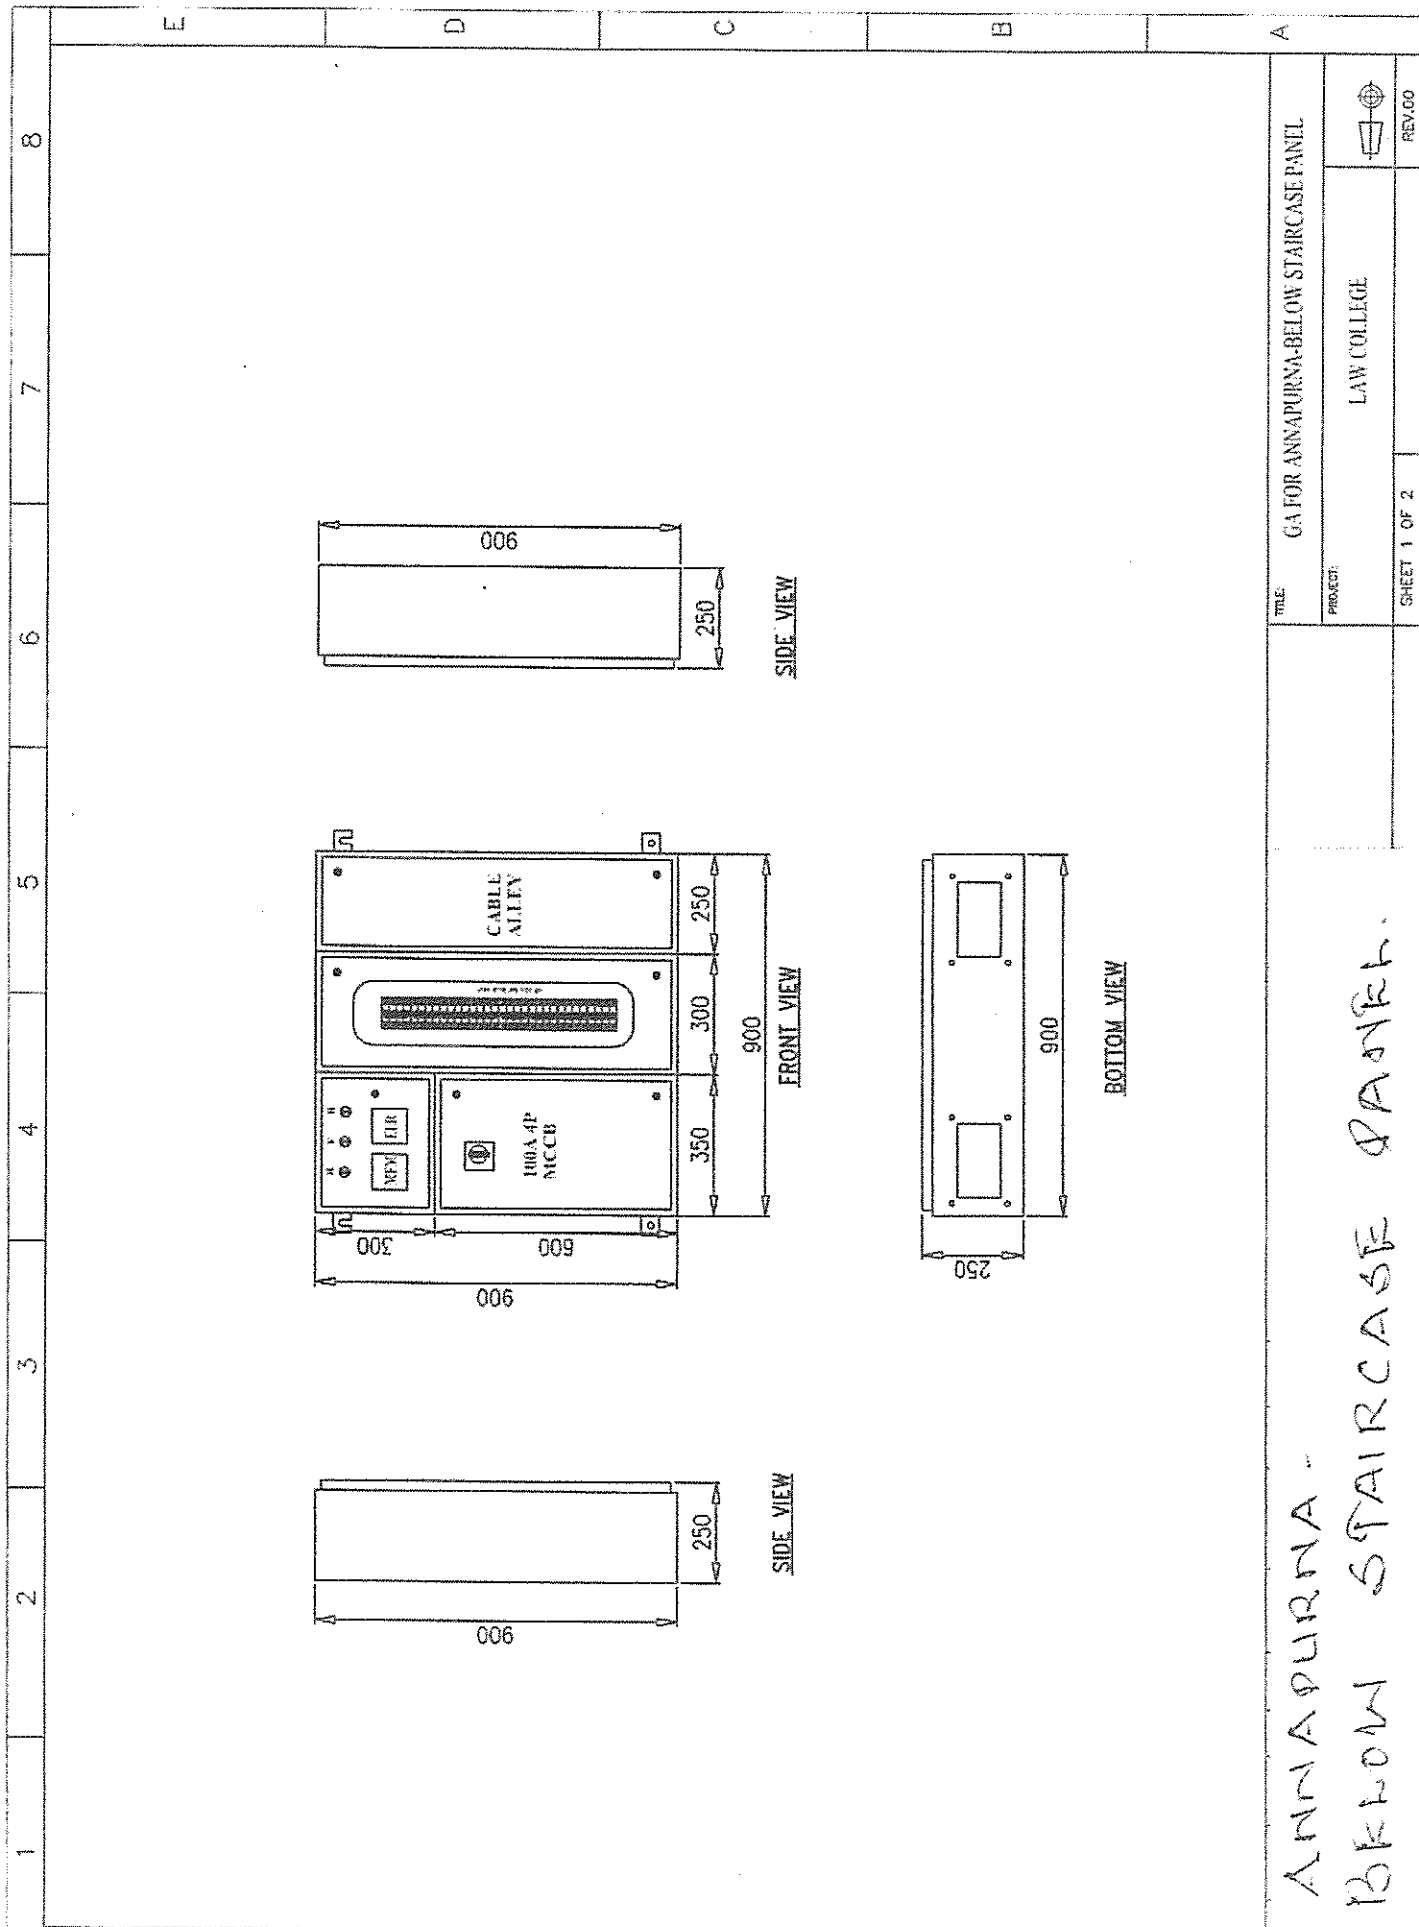



ANNAPURNA - BELOW STAIRCASE PANEL.		TITLE: GA FOR ANNAPURNA-BELOW STAIRCASE PANEL	PROJECT: LAW COLLEGE	SHEET 1 OF 2	REV.00

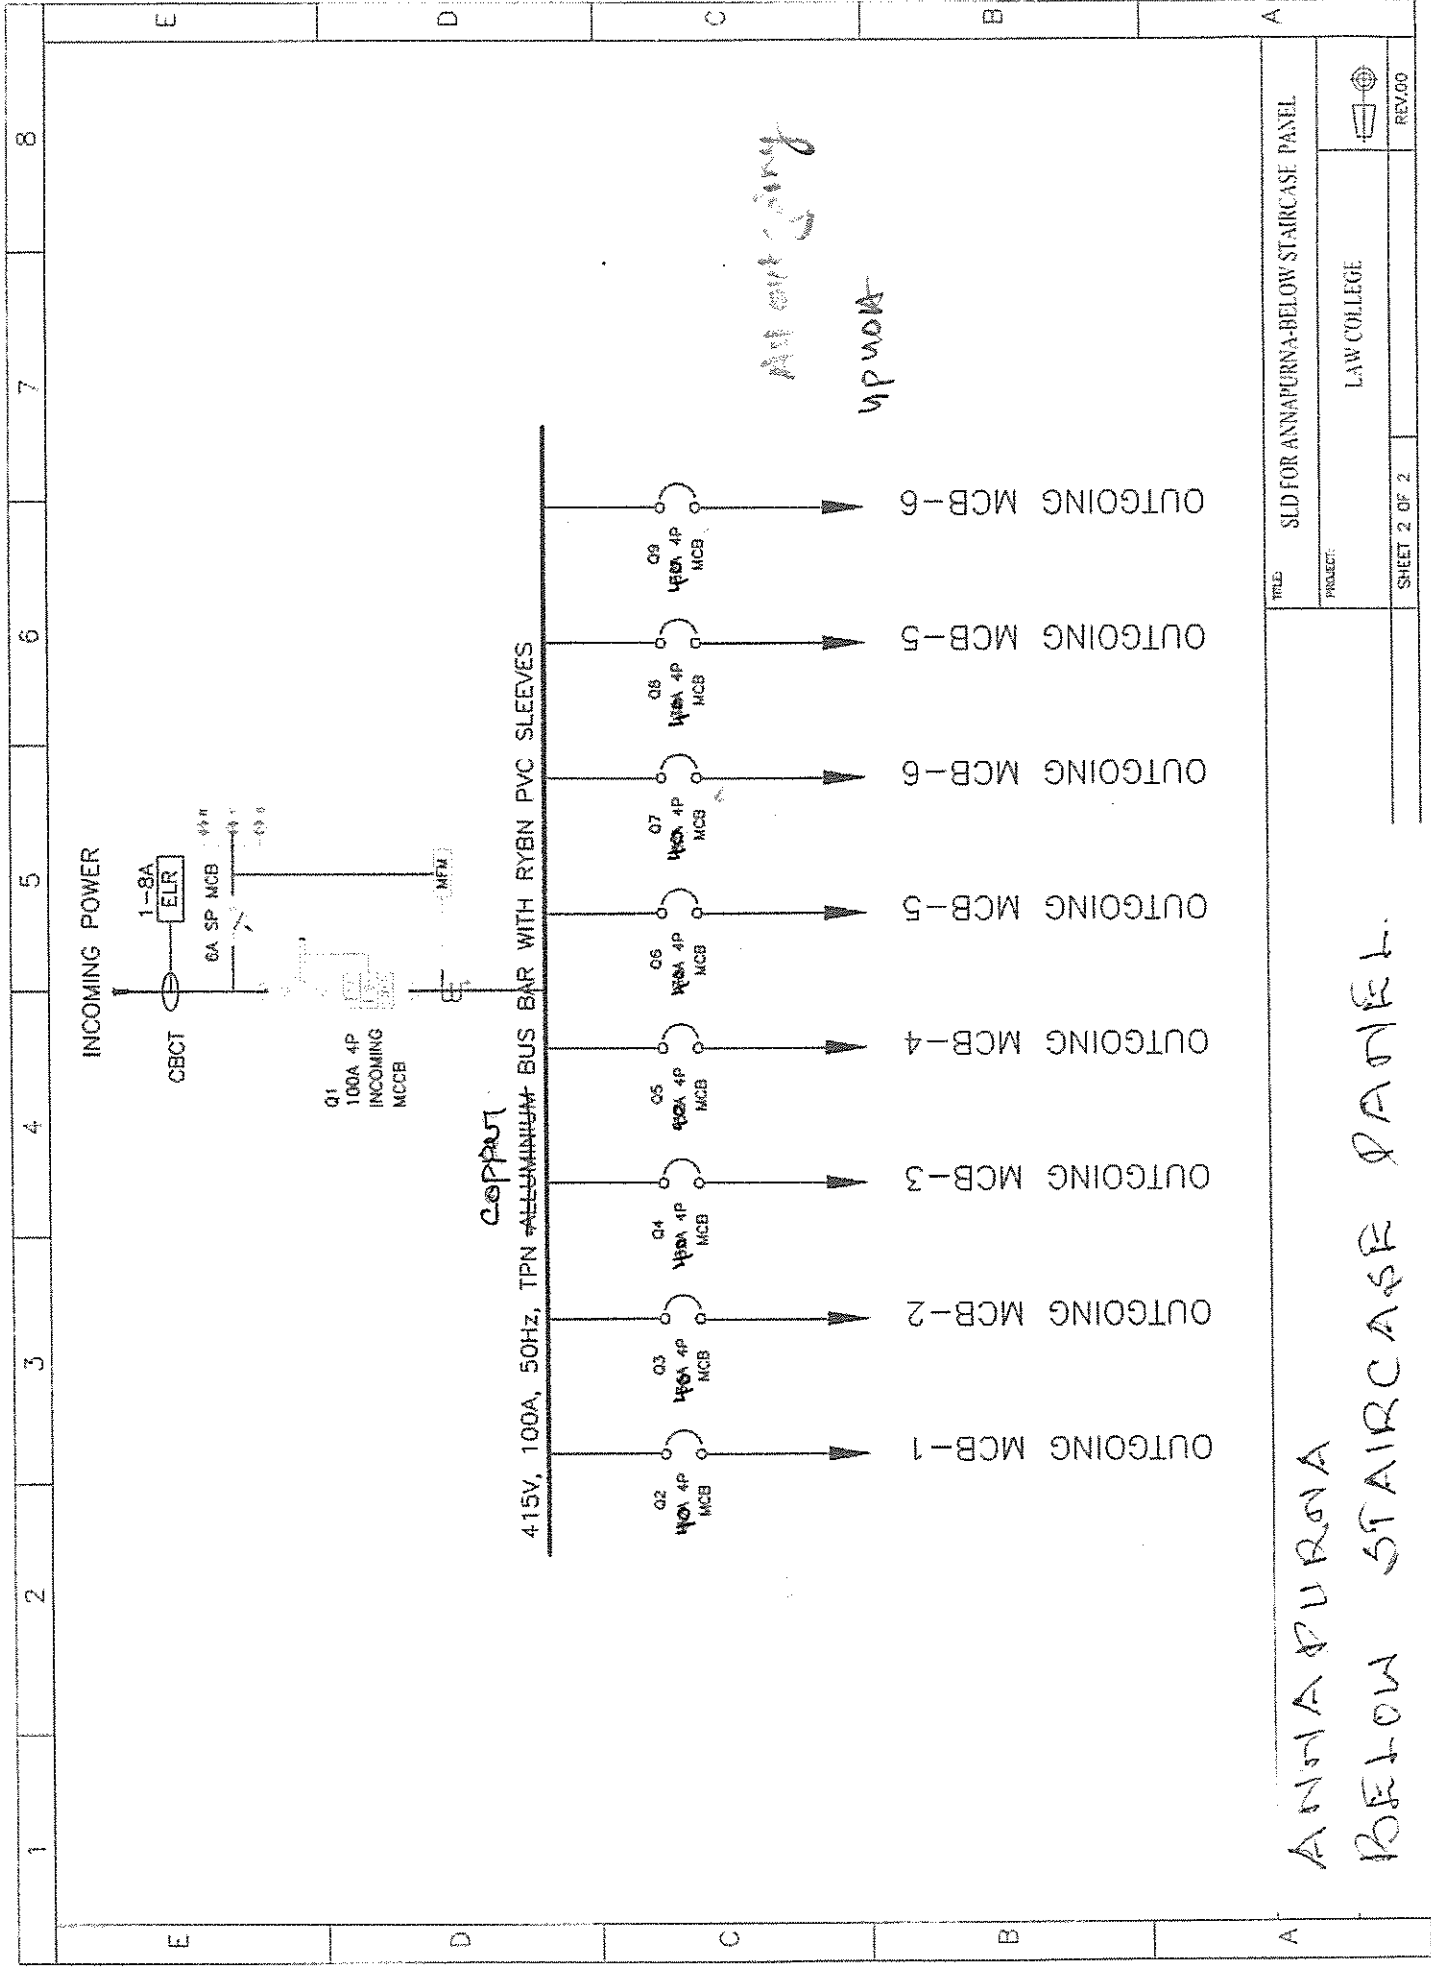

ANNAPURNA
BELOW STAIRCASE PANEL.

TITLE	SLD FOR ANNAPURNA-BELOW STAIRCASE PANEL
PROJECT	LAW COLLEGE
SHEET 2 OF 2	REV.00

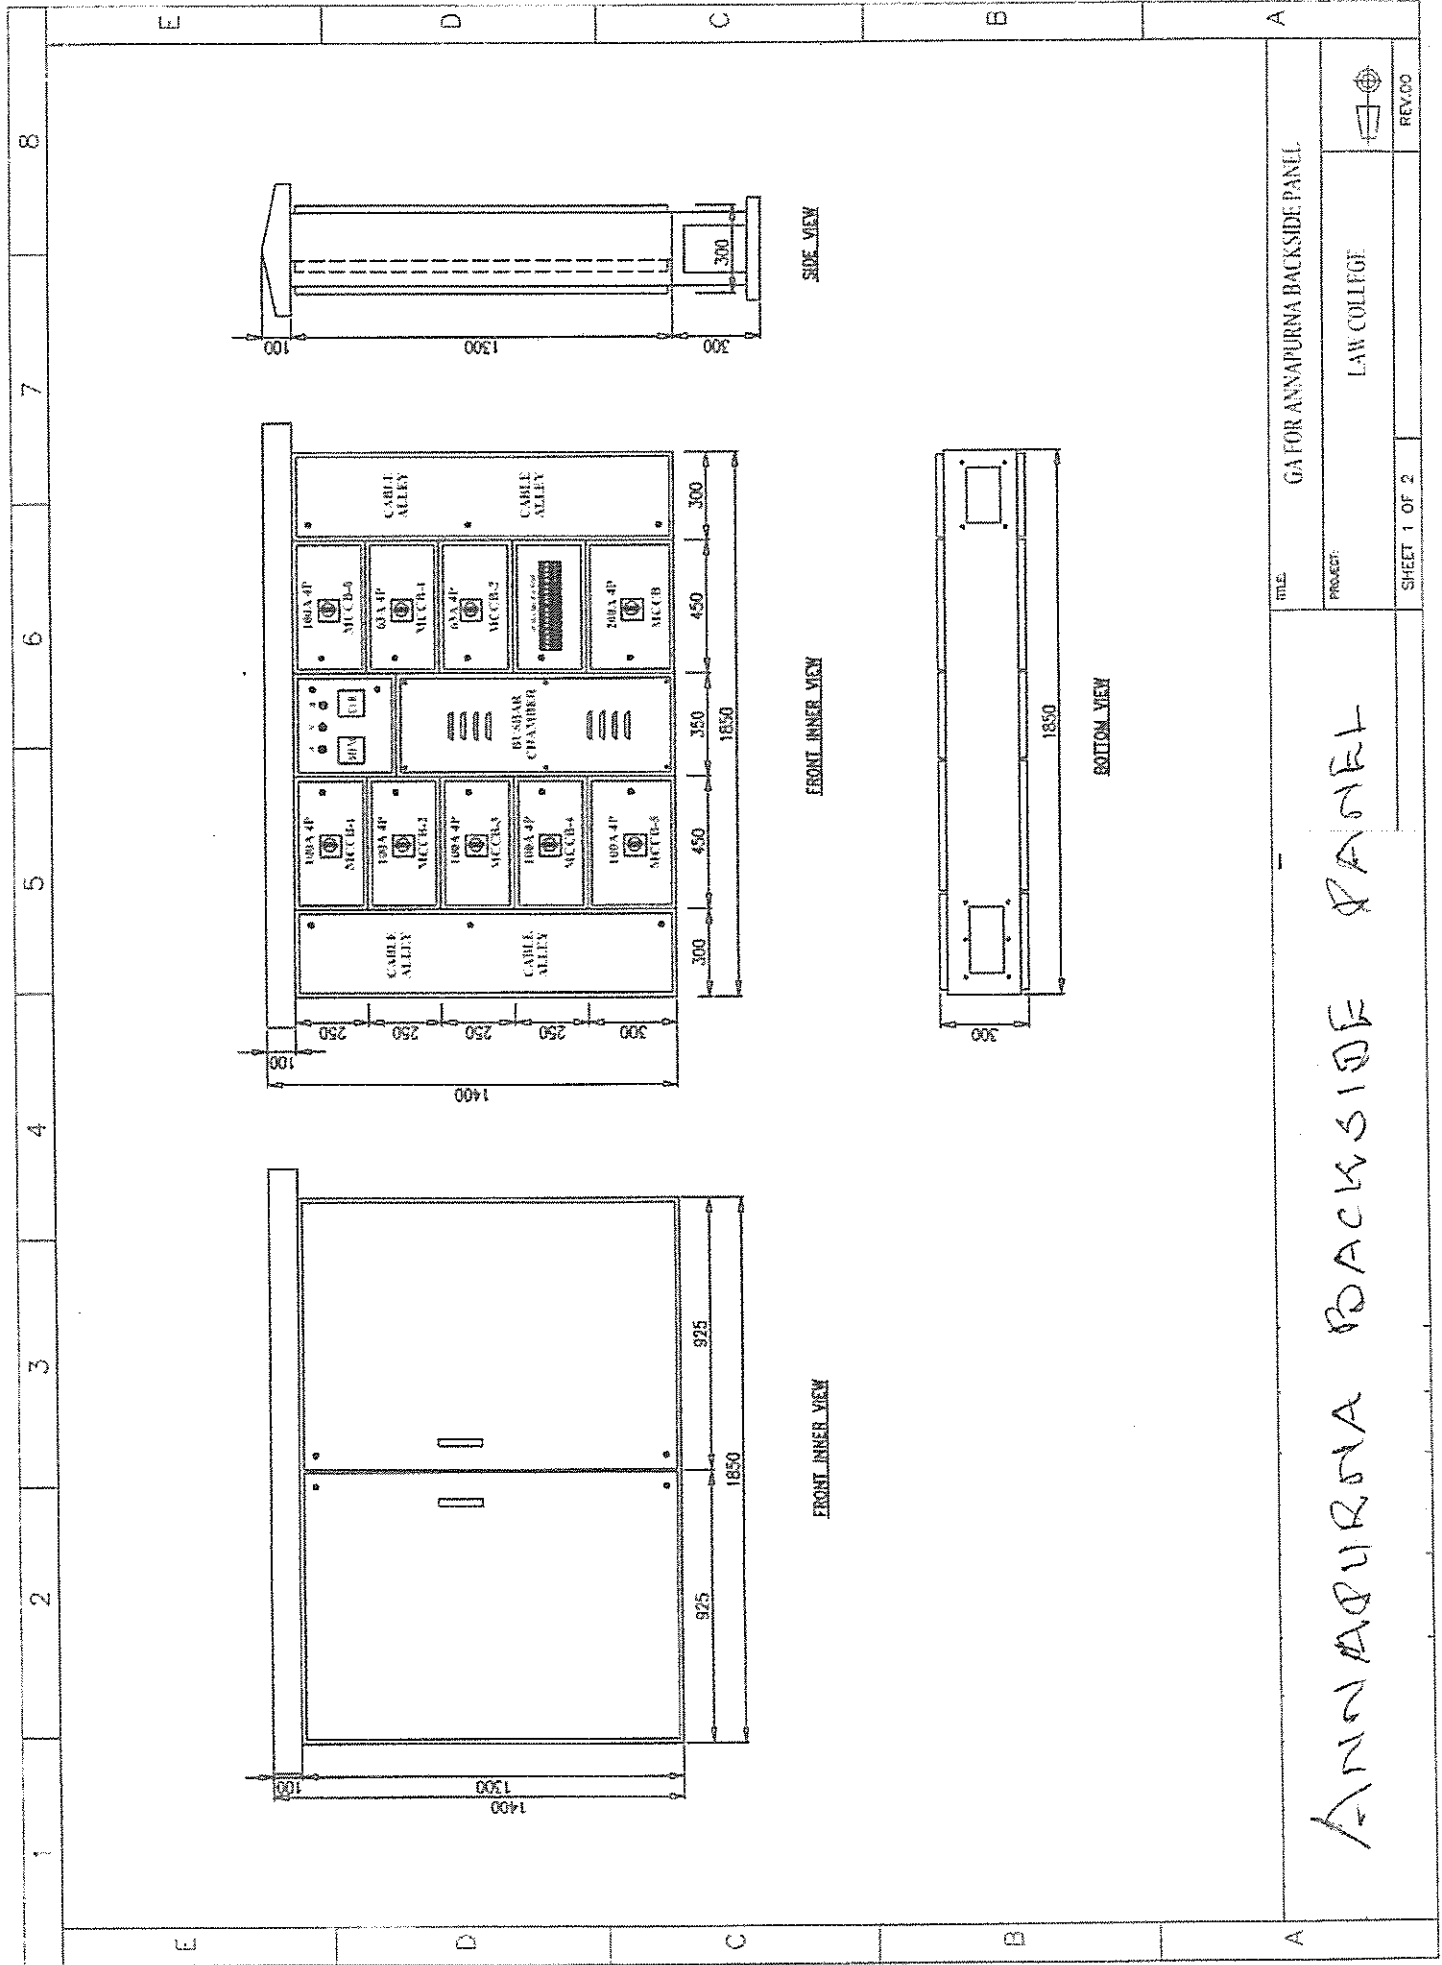

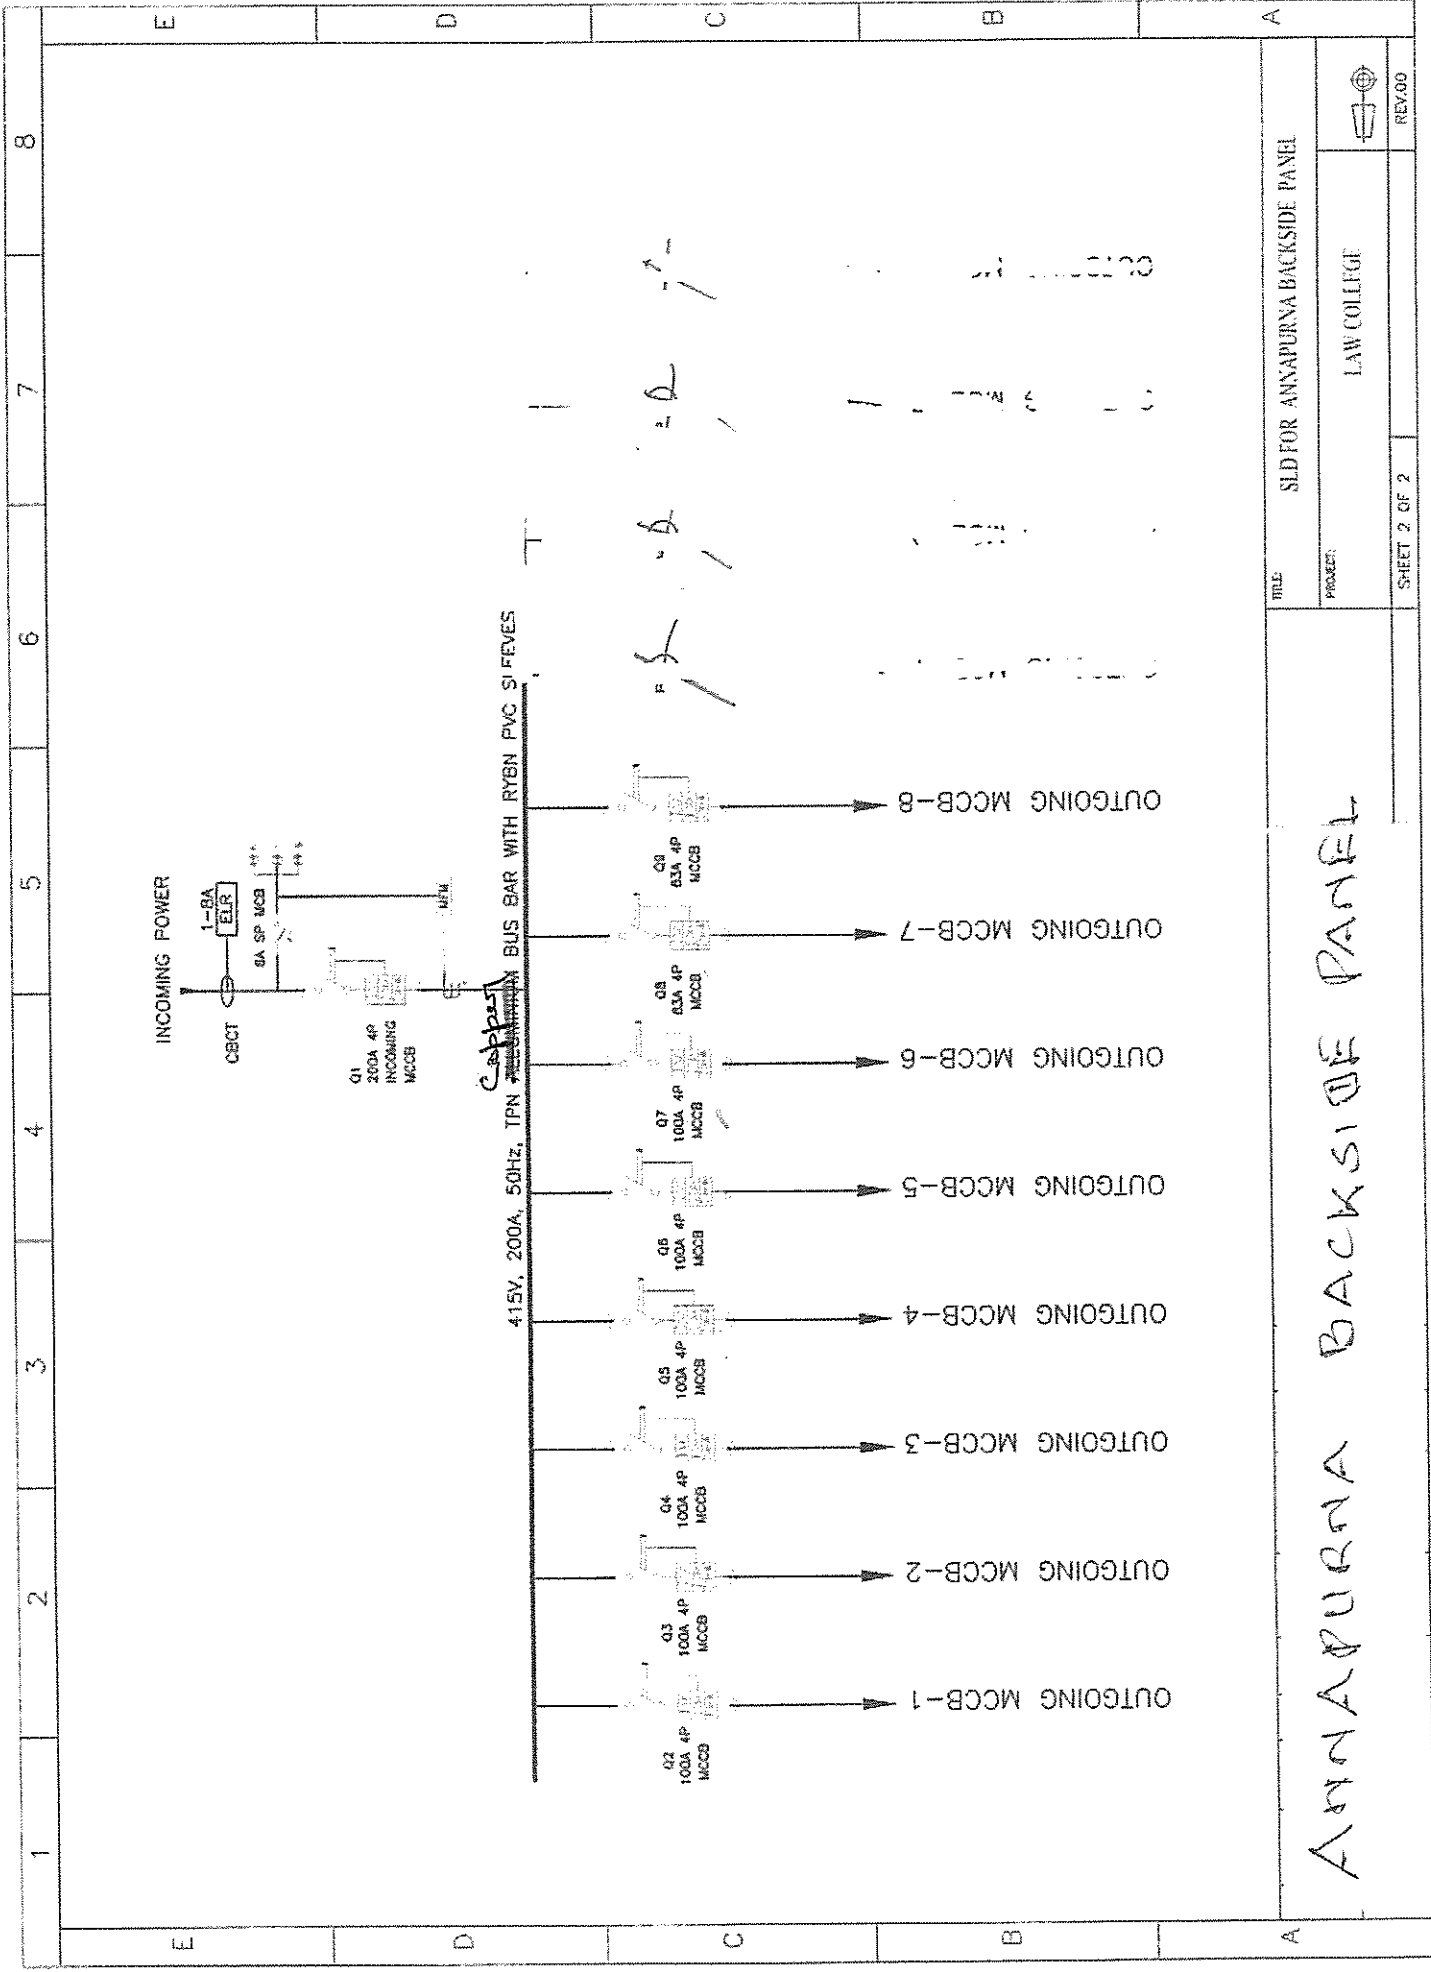



TITLE: SLD FOR ANNAPURNA BACKSIDE PANEL

PROJECT: LAW COLLEGE

SHEET 2 OF 2


REV.00

ANNAPURNA BACKSIDE PANEL

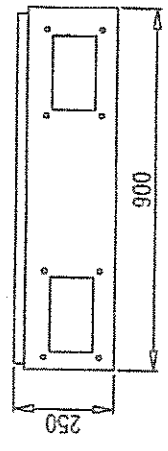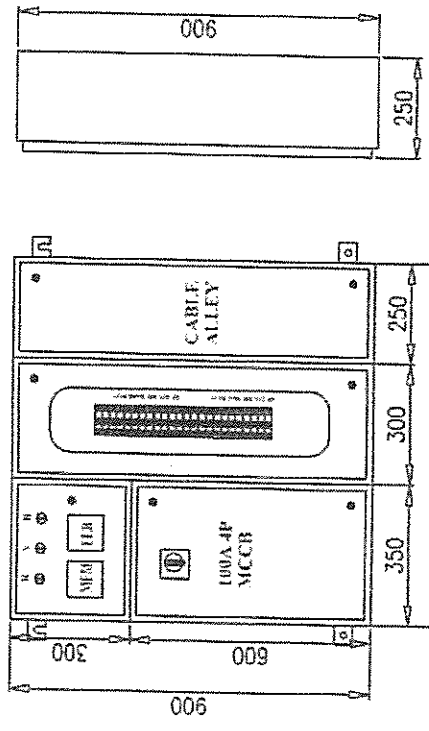


NILGIRIS LADIES HOSTEL
 PANEL.

FILE:	GA FOR NILGIRIES LADIES HOSTEL PANEL
PROJECT:	LAW COLLEGE
SHEET 1 OF 2	REV.00

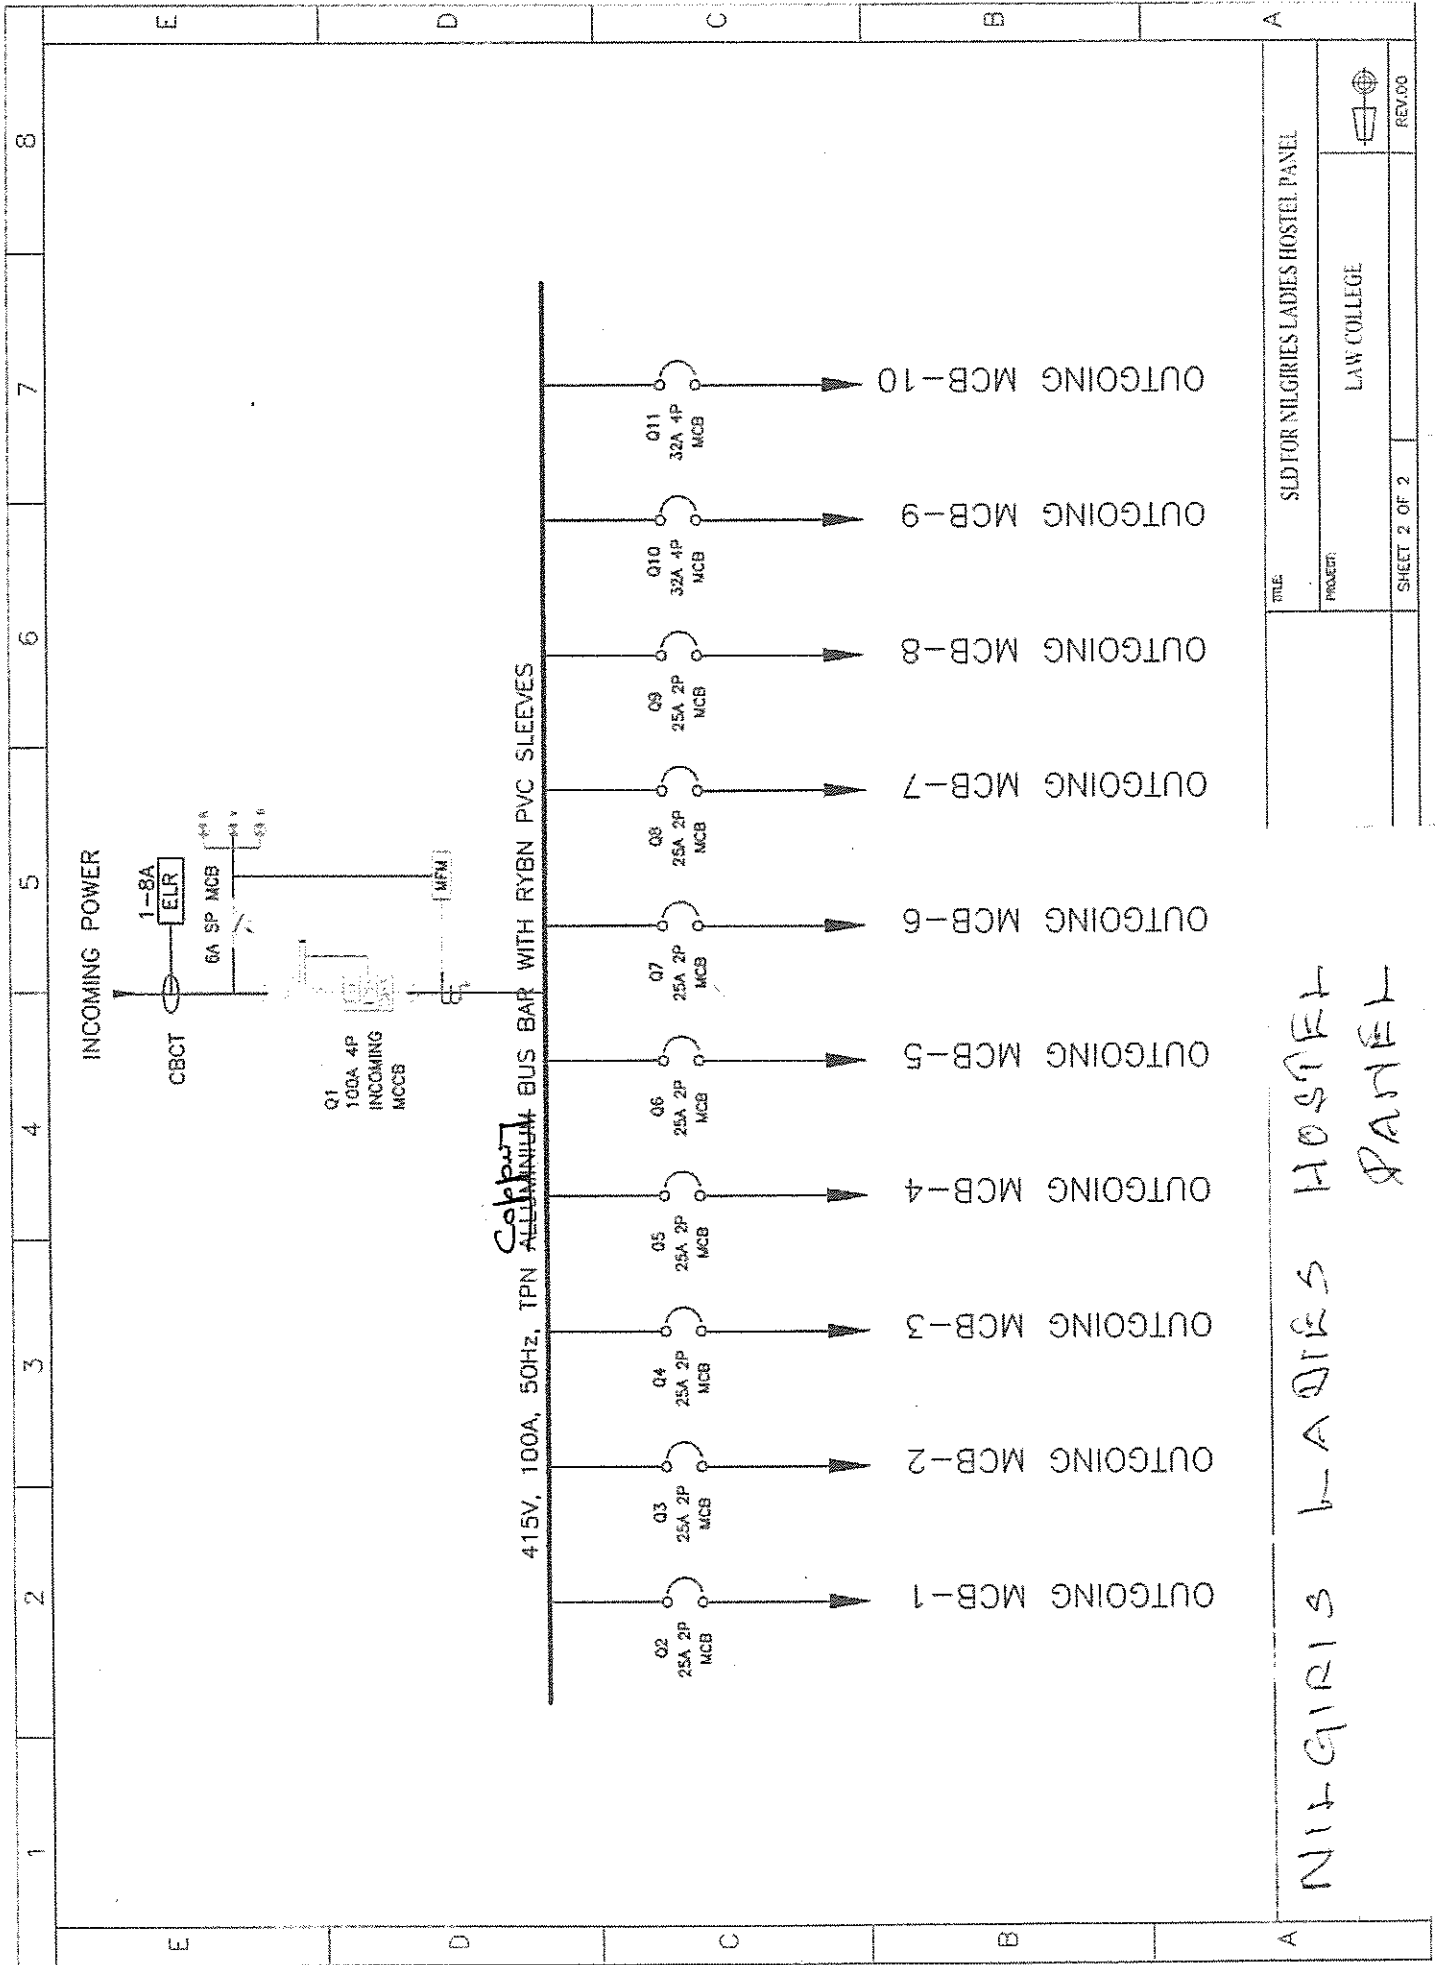


NILGIRIS LADIES HOSTEL
PANEL

TITLE		SLD FOR NILGIRIES LADIES HOSTEL PANEL
PROJECT		LAW COLLEGE
SHEET 2 OF 2		REV.00

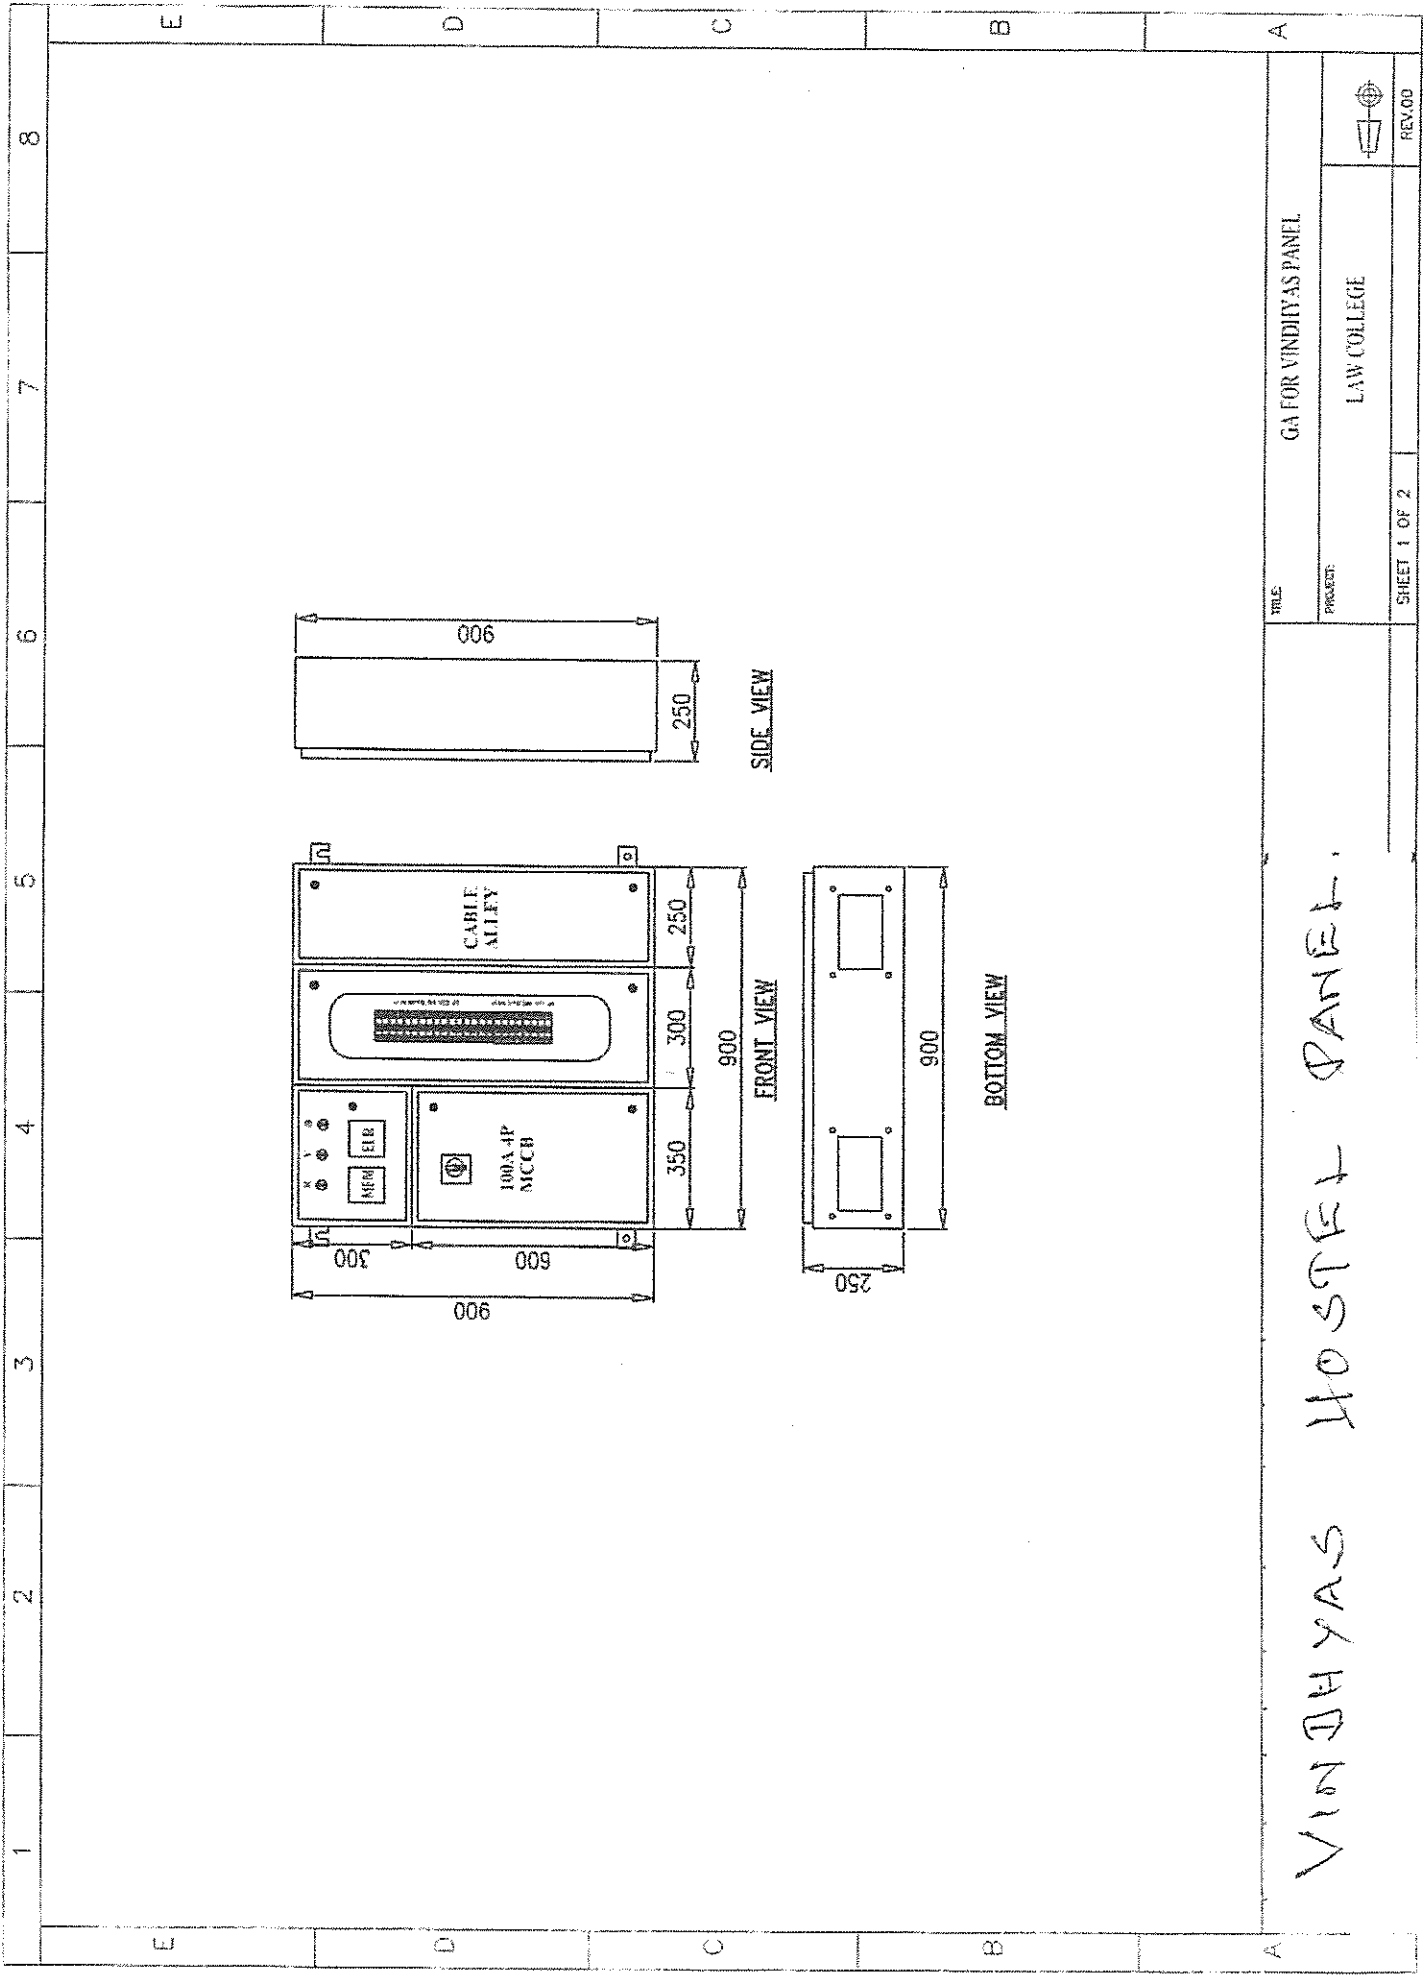

VINODHAYA HOSTEL PANEL

TITLE	GA FOR VINODHAYA PANEL	
	PROJECT	LAW COLLEGE
SHEET 1 OF 2		REV.00

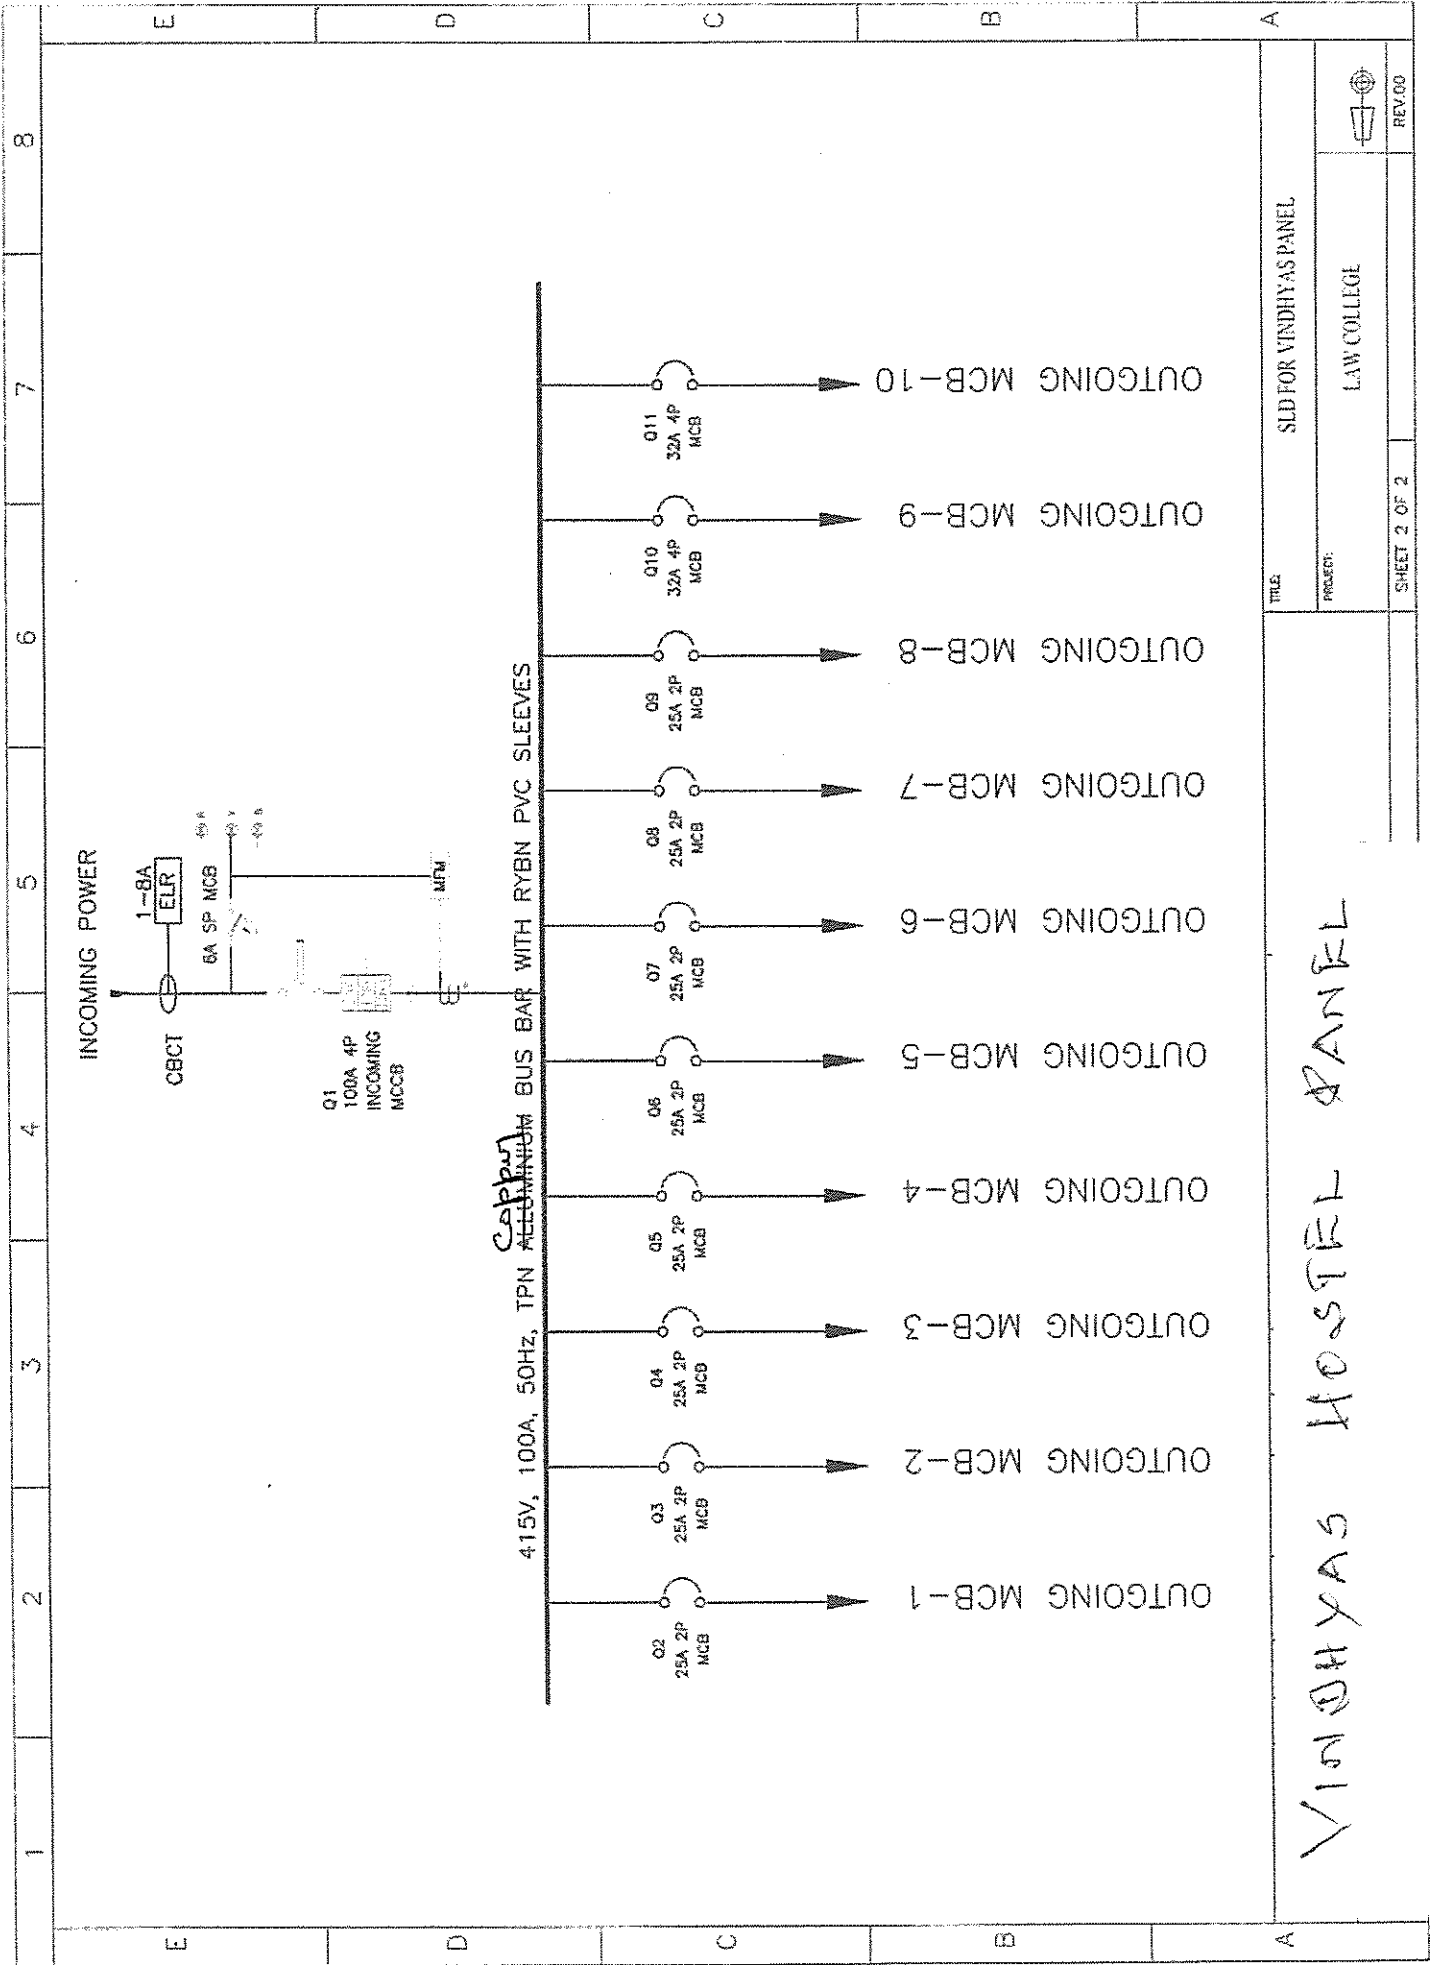

SLD FOR VINODHYAS PANEL

TITLE

PROJECT


LAW COLLEGE

PROJECT

SHEET 2 OF 2

REV.00

VINODHYAS HOSTEL PANEL

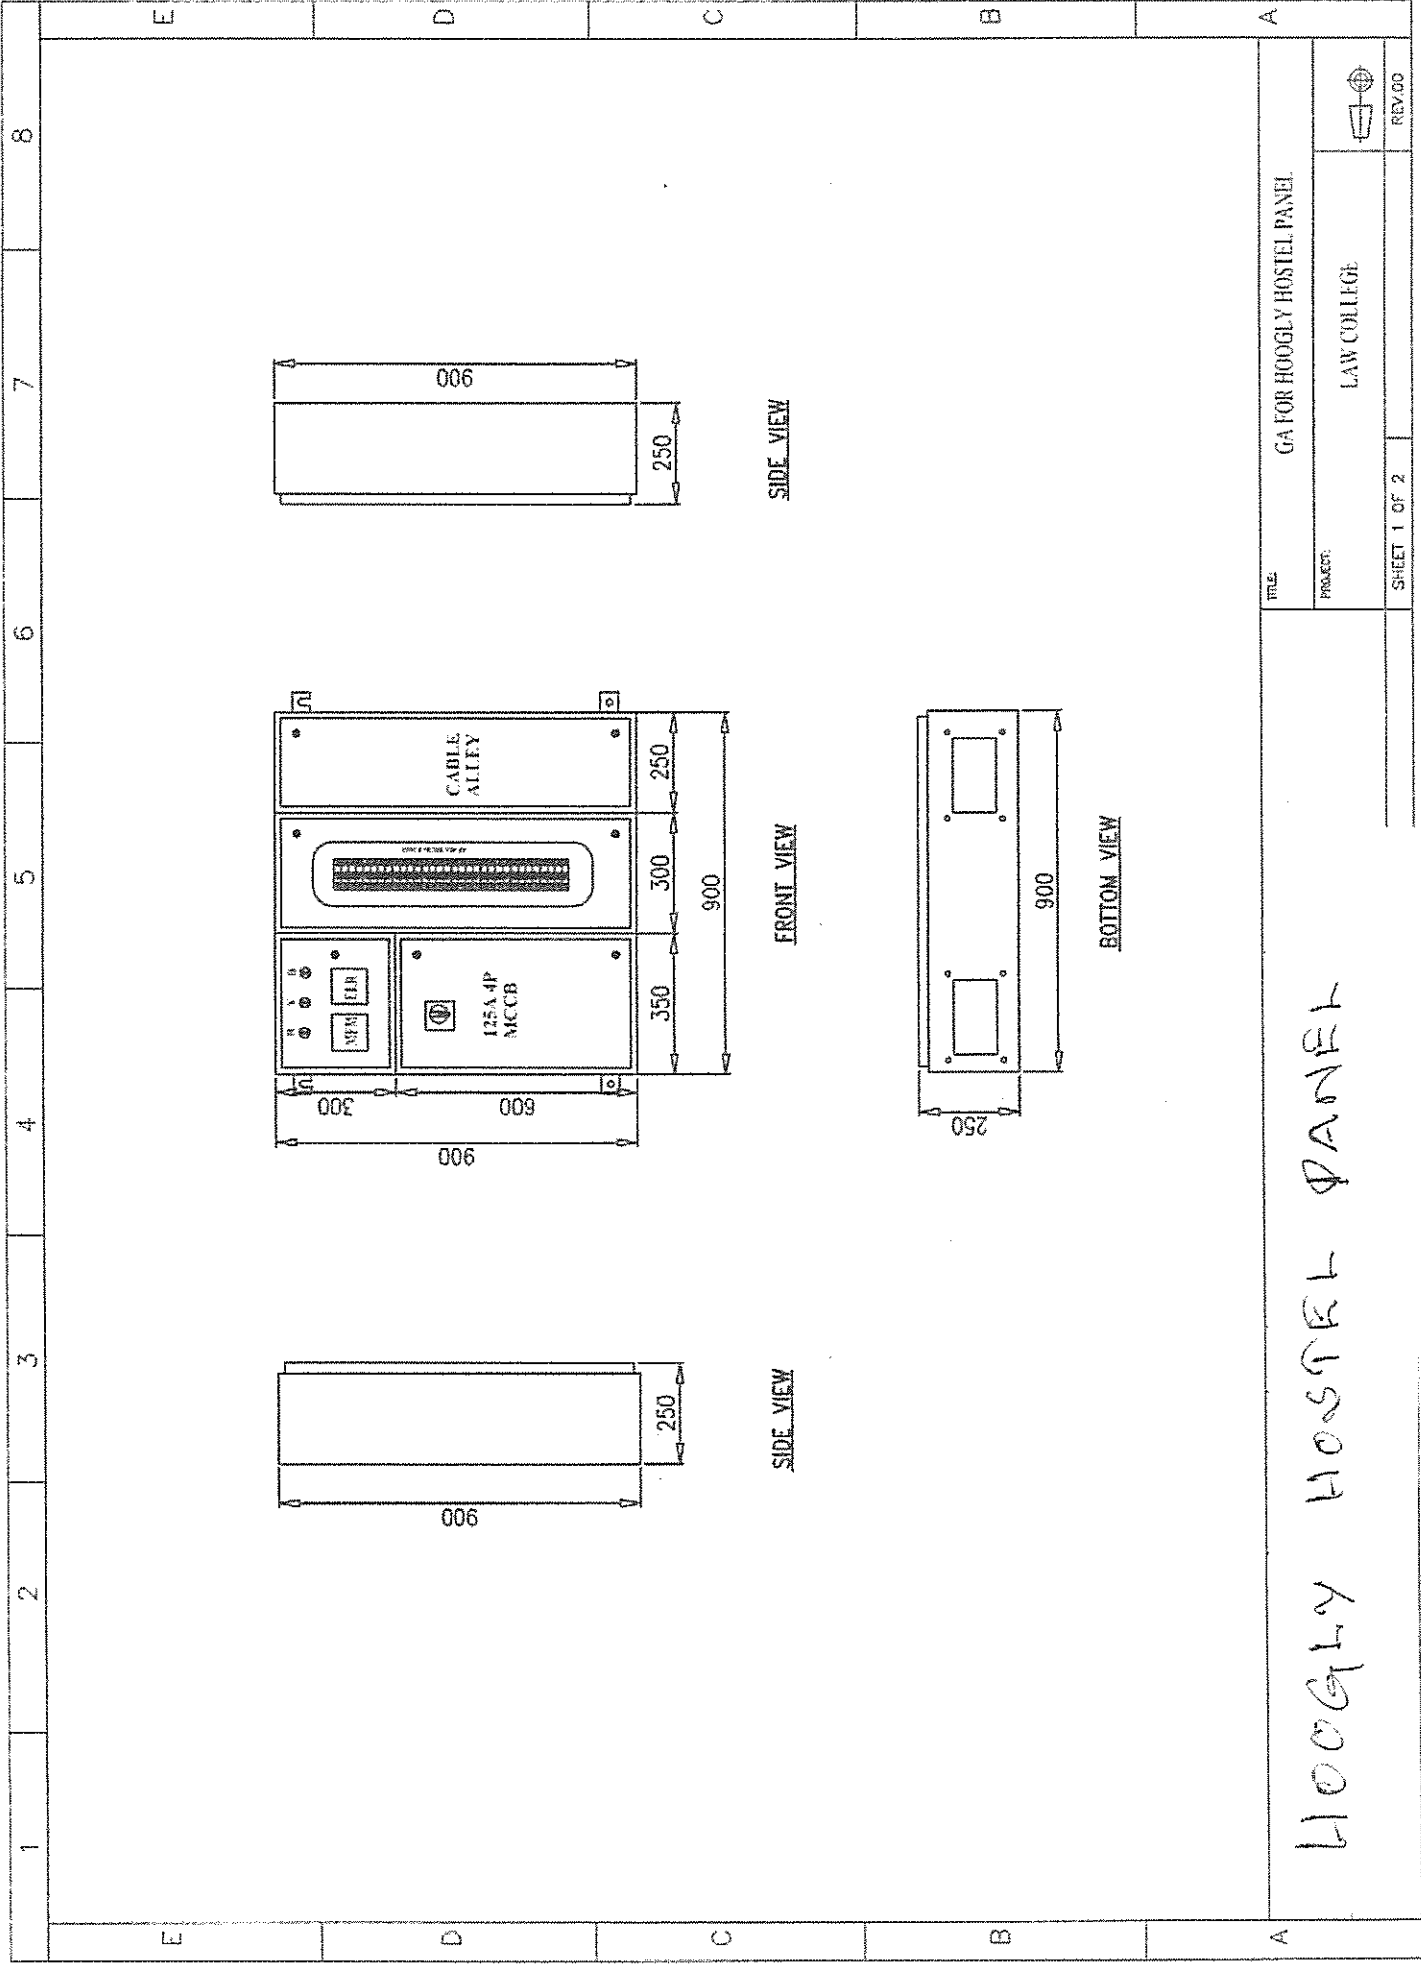

TITLE: GA FOR HOOGLY HOSTEL PANEL


PROJECT: LAW COLLEGE



REV.00


SHEET 1 OF 2

HOOGLY HOSTEL PANEL

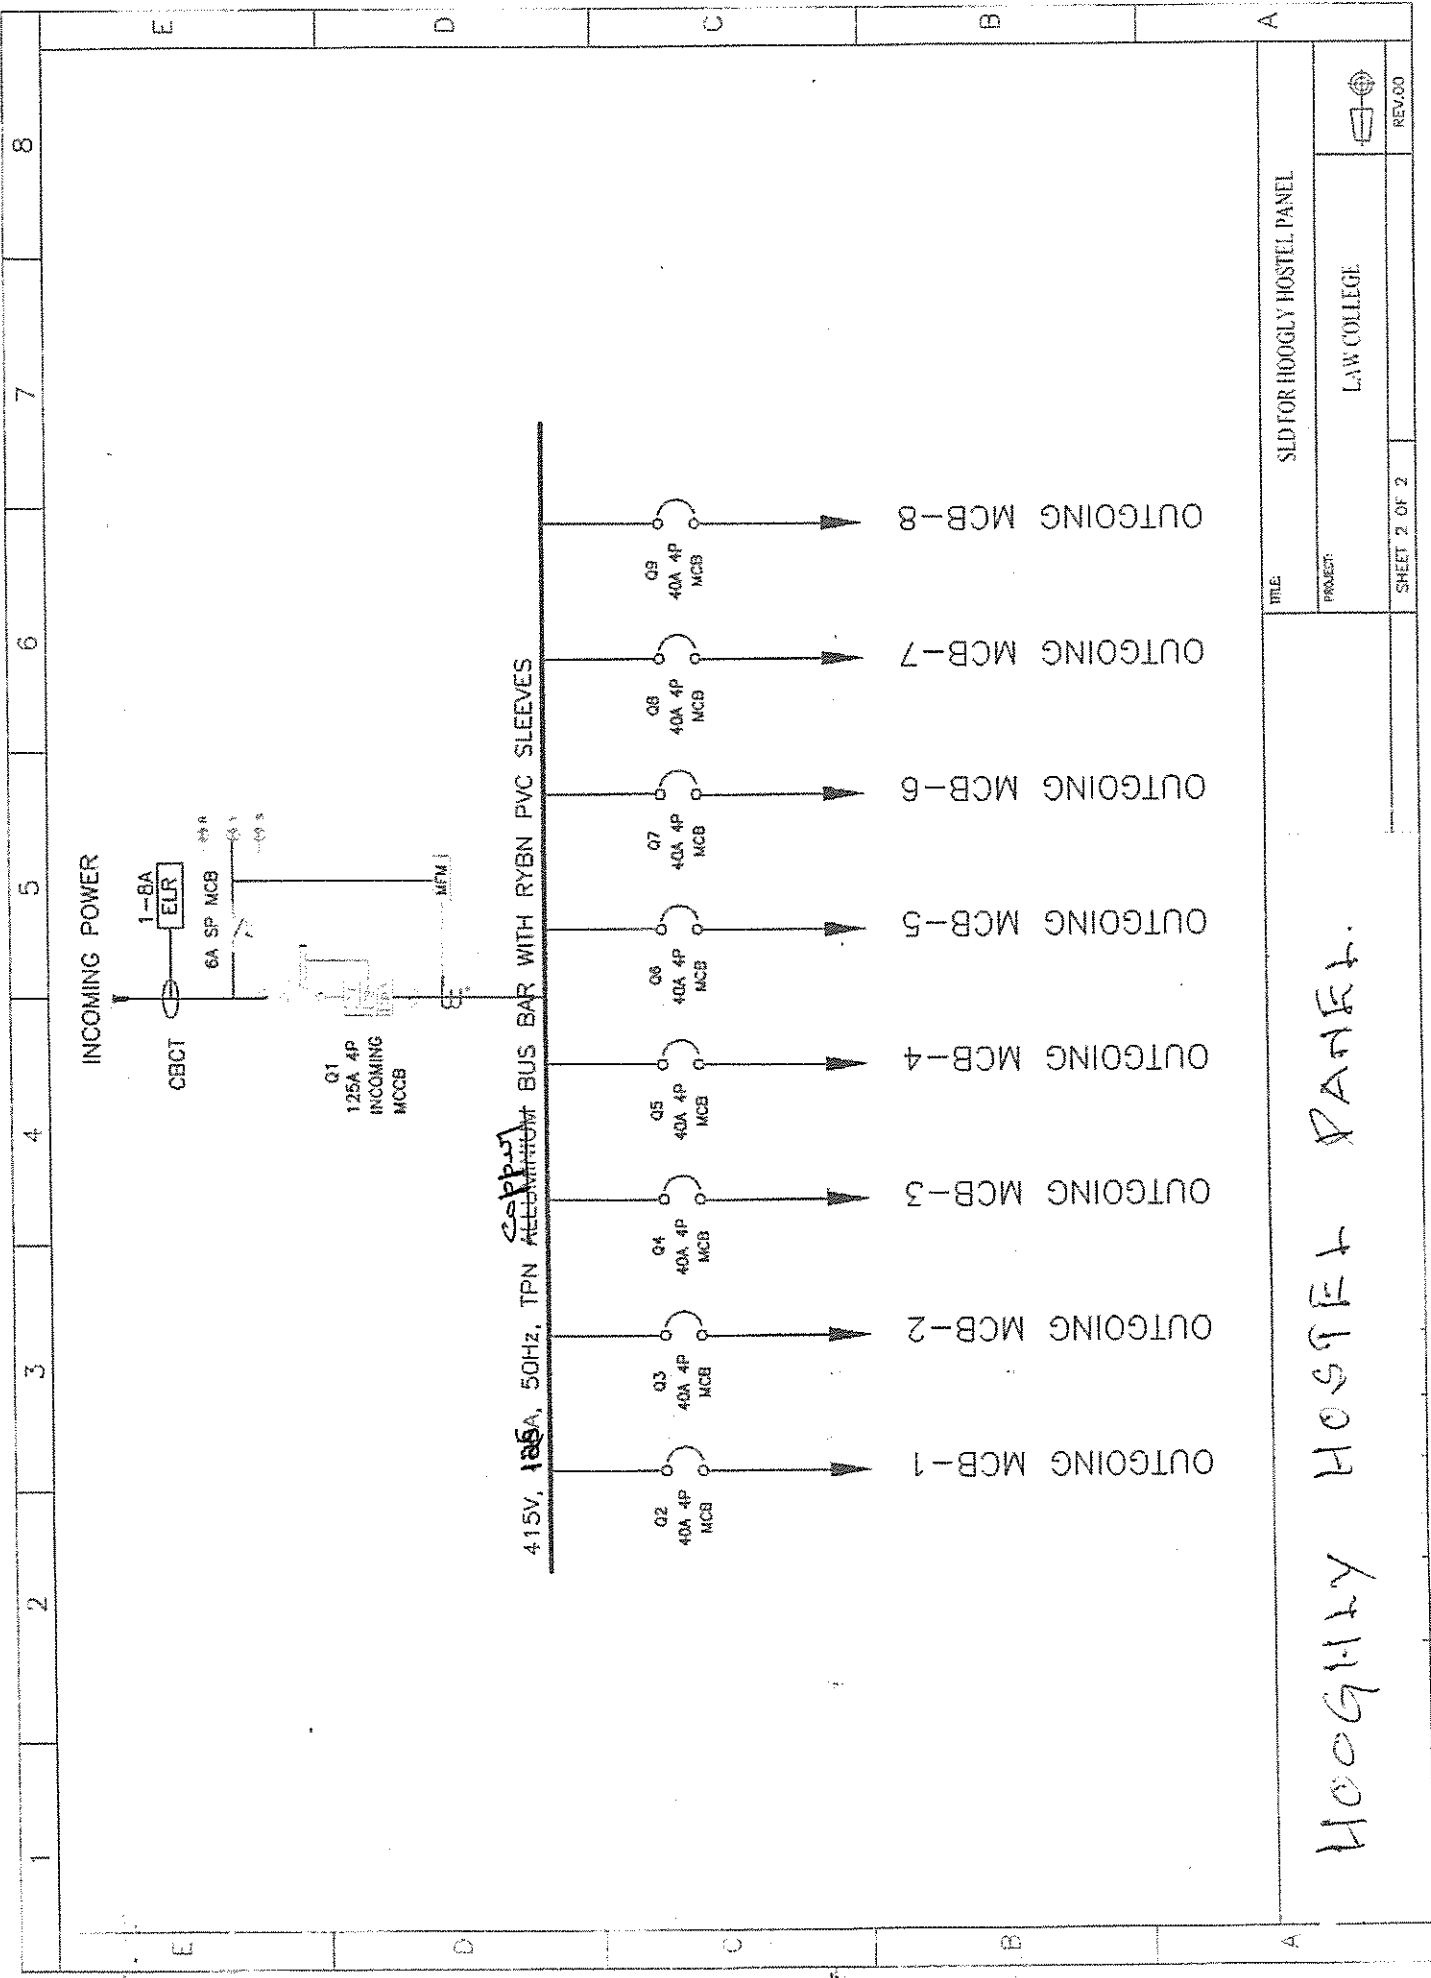

HOOGHLY HOSTEL PANEL.

TITLE: SLD FOR HOOGHLY HOSTEL PANEL	
PROJECT: LAW COLLEGE	
SHEET 2 OF 2	REV.00

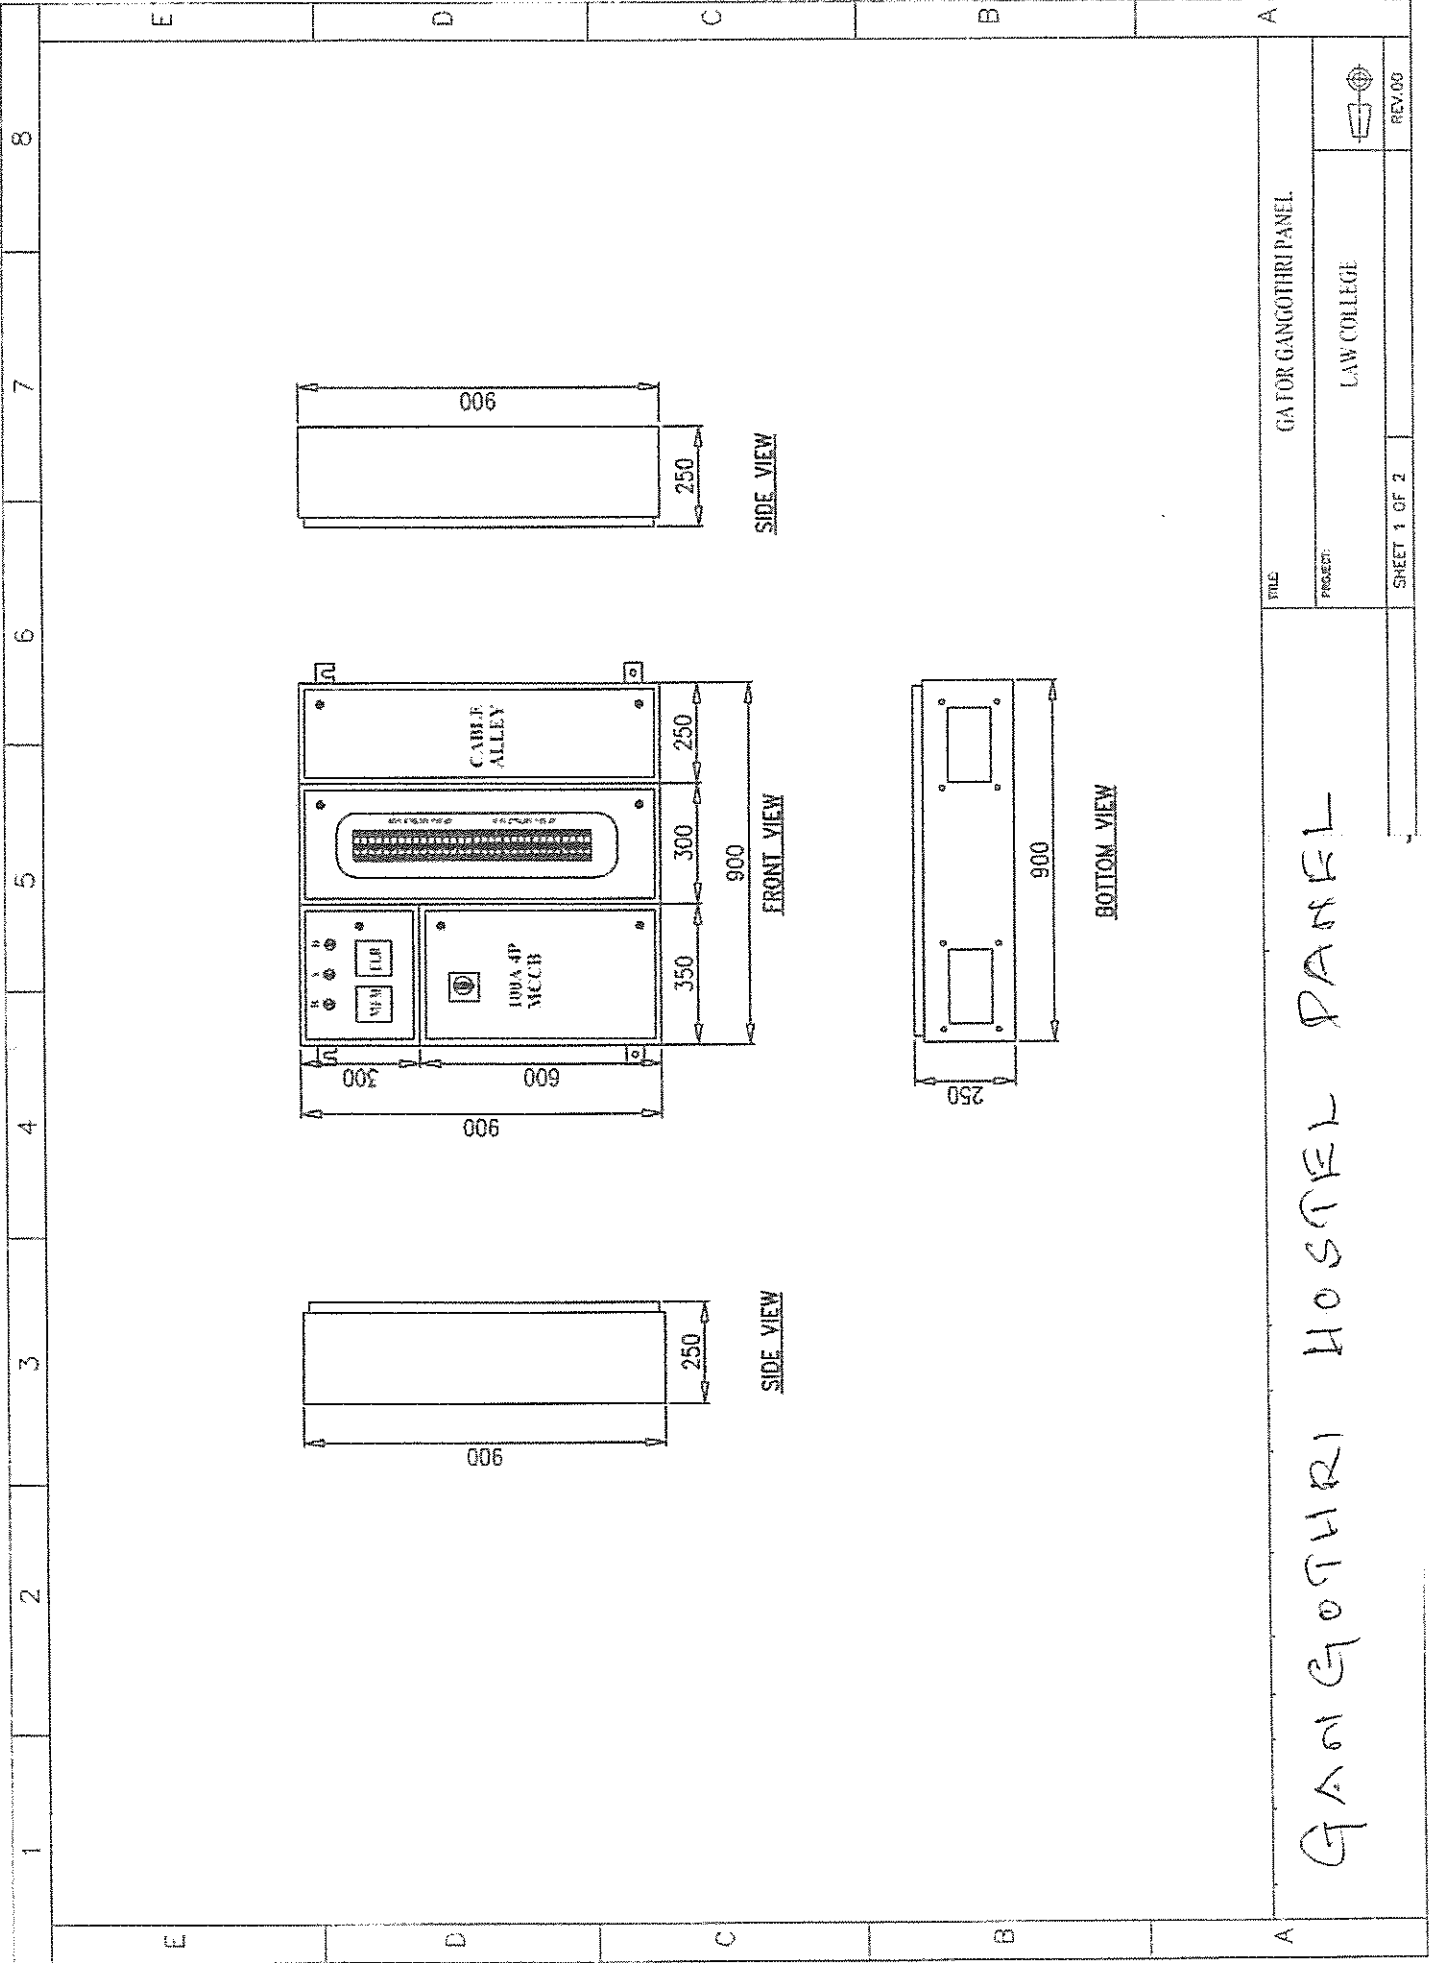


GA FOR GANGOTRI PANEL

LAW COLLEGE

SHEET 1 OF 2

REV.00

GANGOTRI HOSTEL PANEL

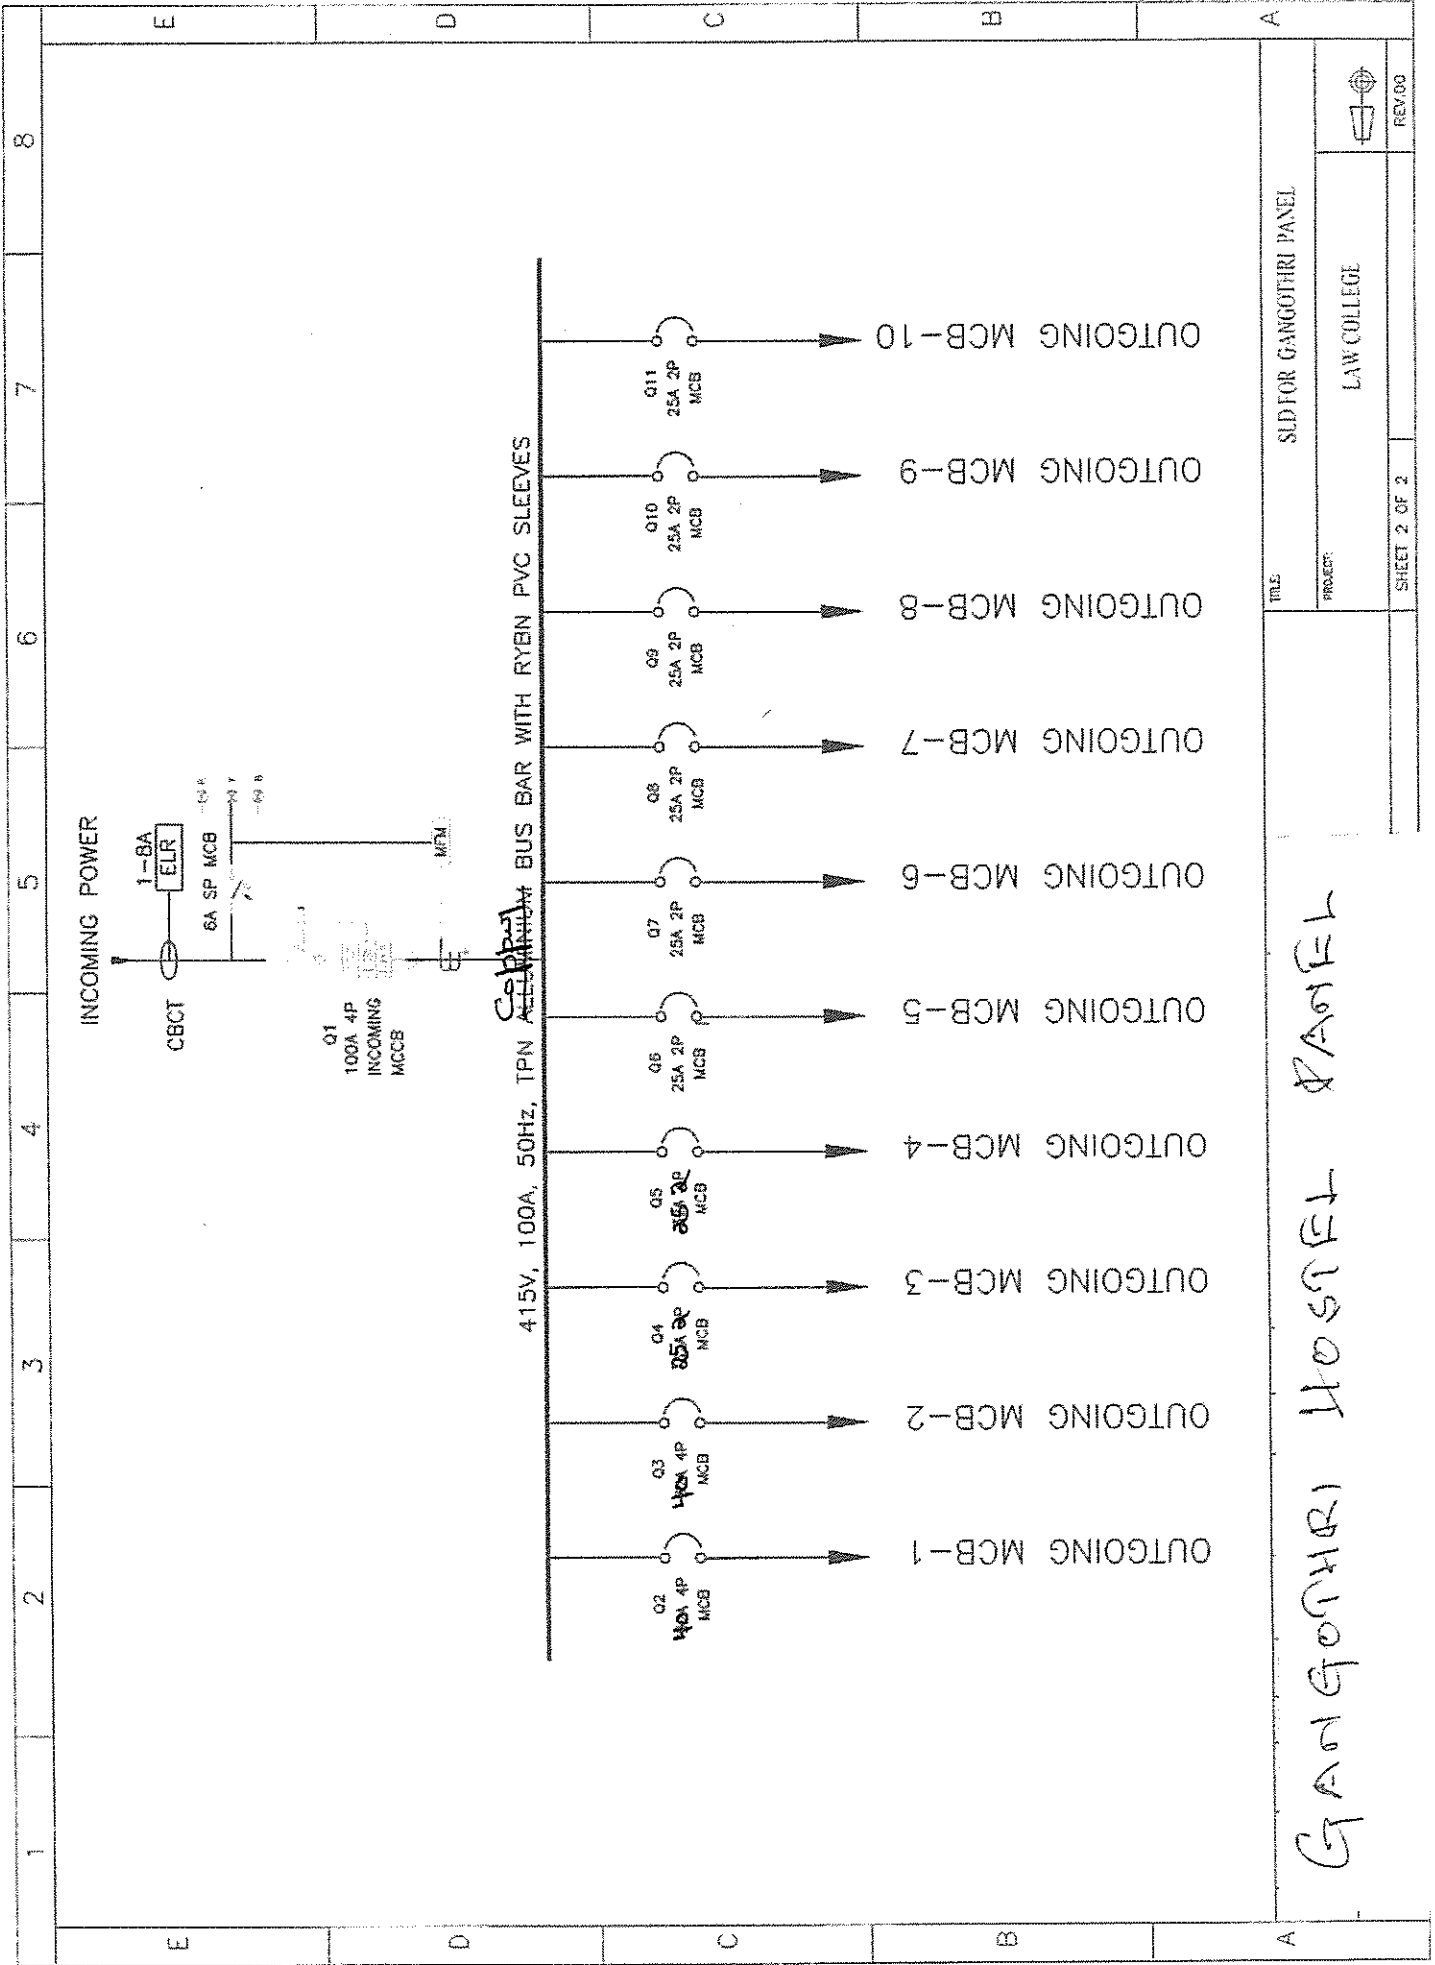

SLD FOR GANGOTRI PANEL


PROJECT

LAW COLLEGE

REV/00

SHEET 2 OF 2


Gangotri Hostel Panel

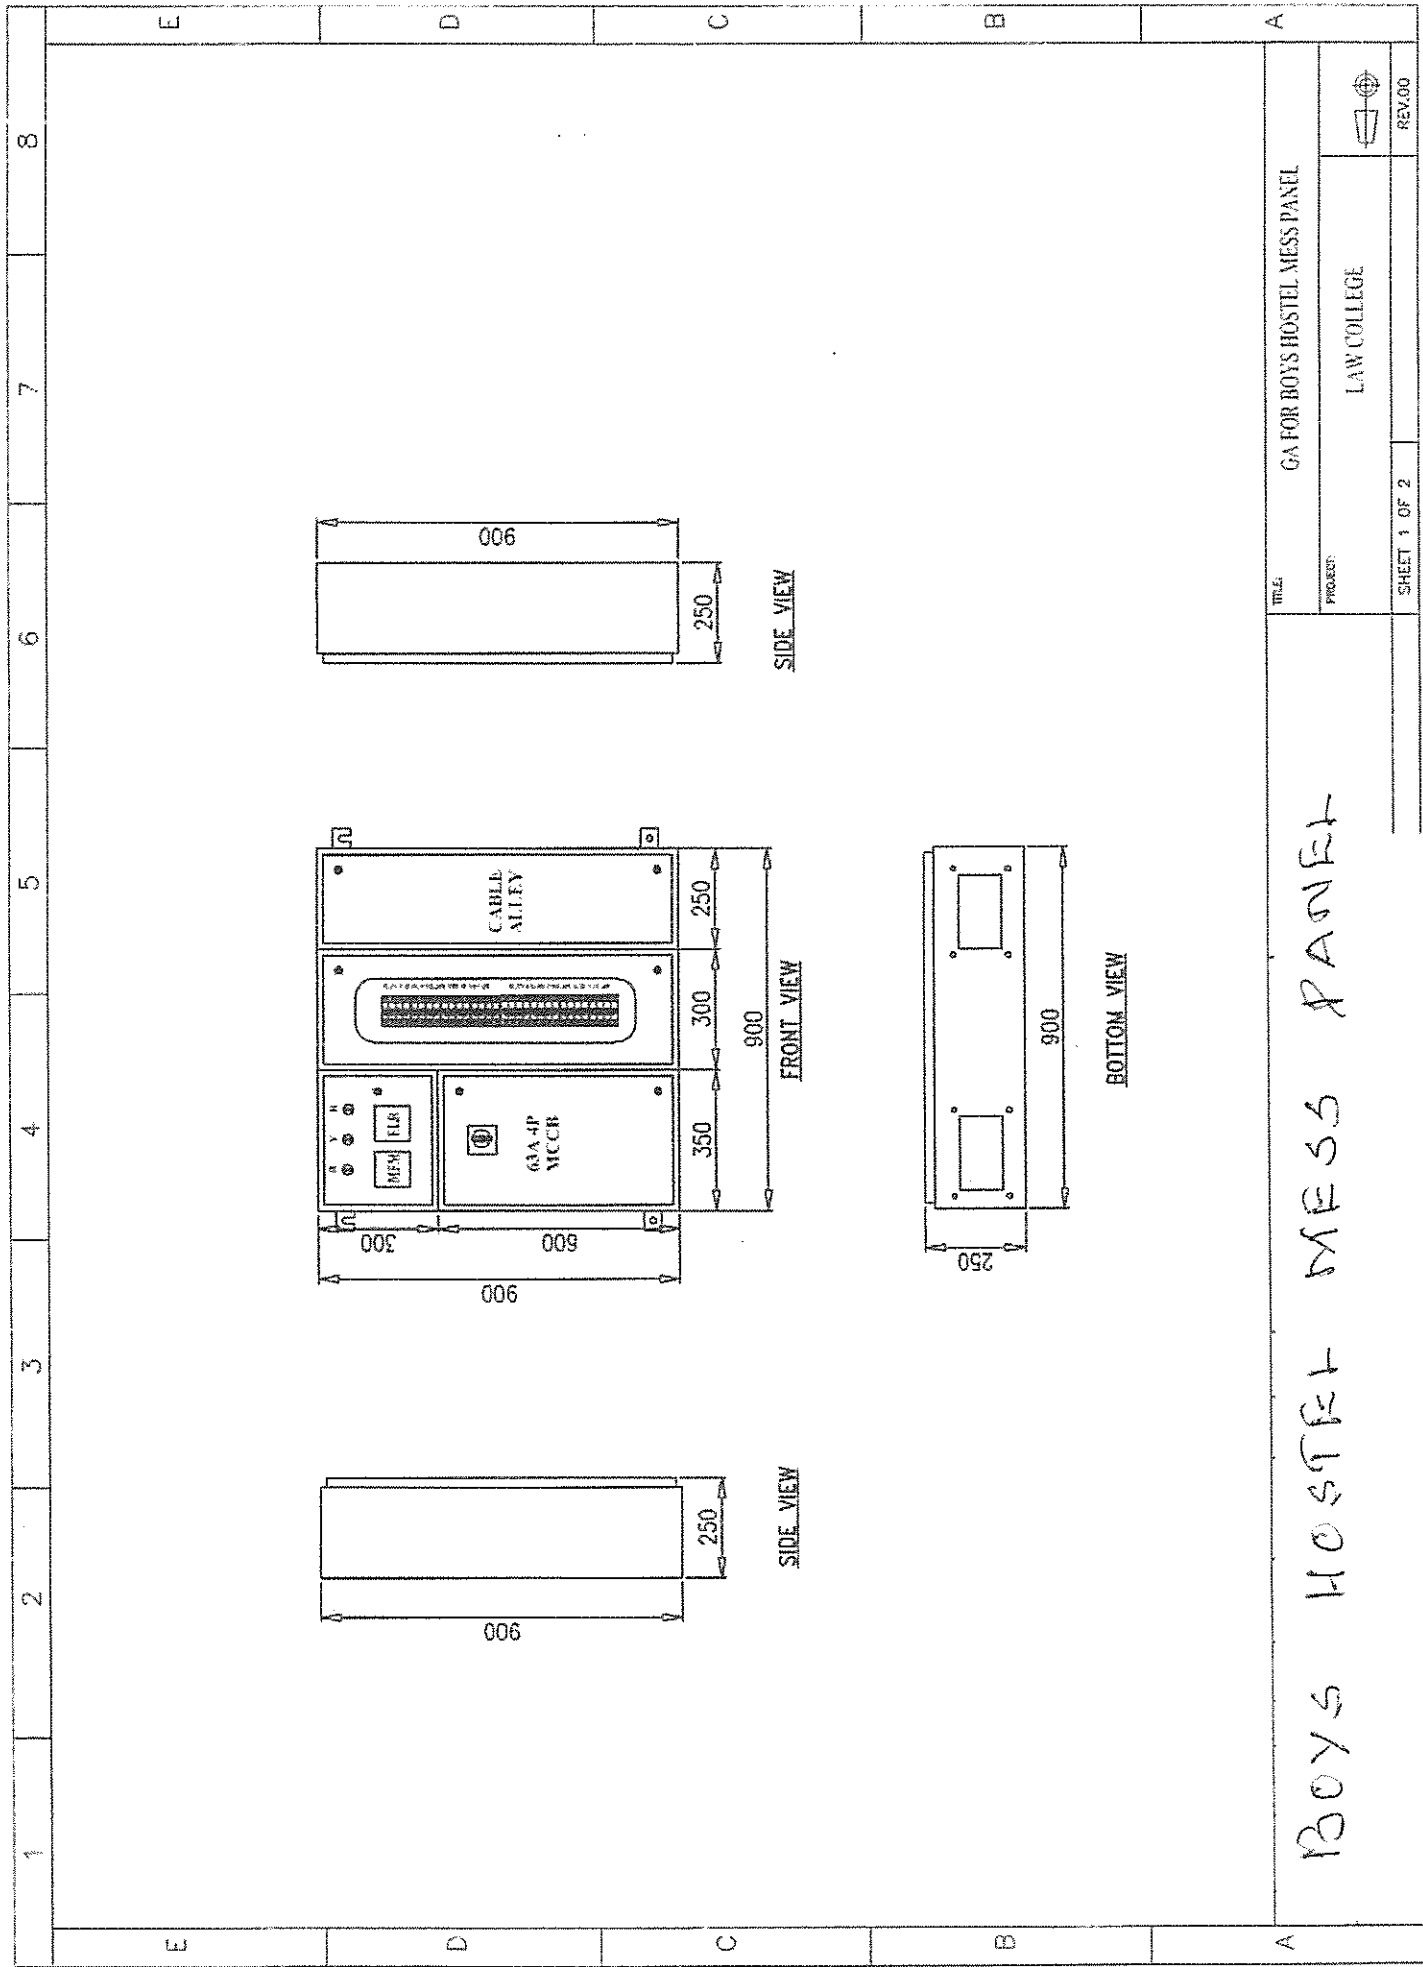

GA FOR BOYS HOSTEL MESS PANEL
LAW COLLEGE

TITLE: GA FOR BOYS HOSTEL MESS PANEL
PROJECT: LAW COLLEGE
SHEET 1 OF 2
REV.00

Boys Hostel Mess Panel

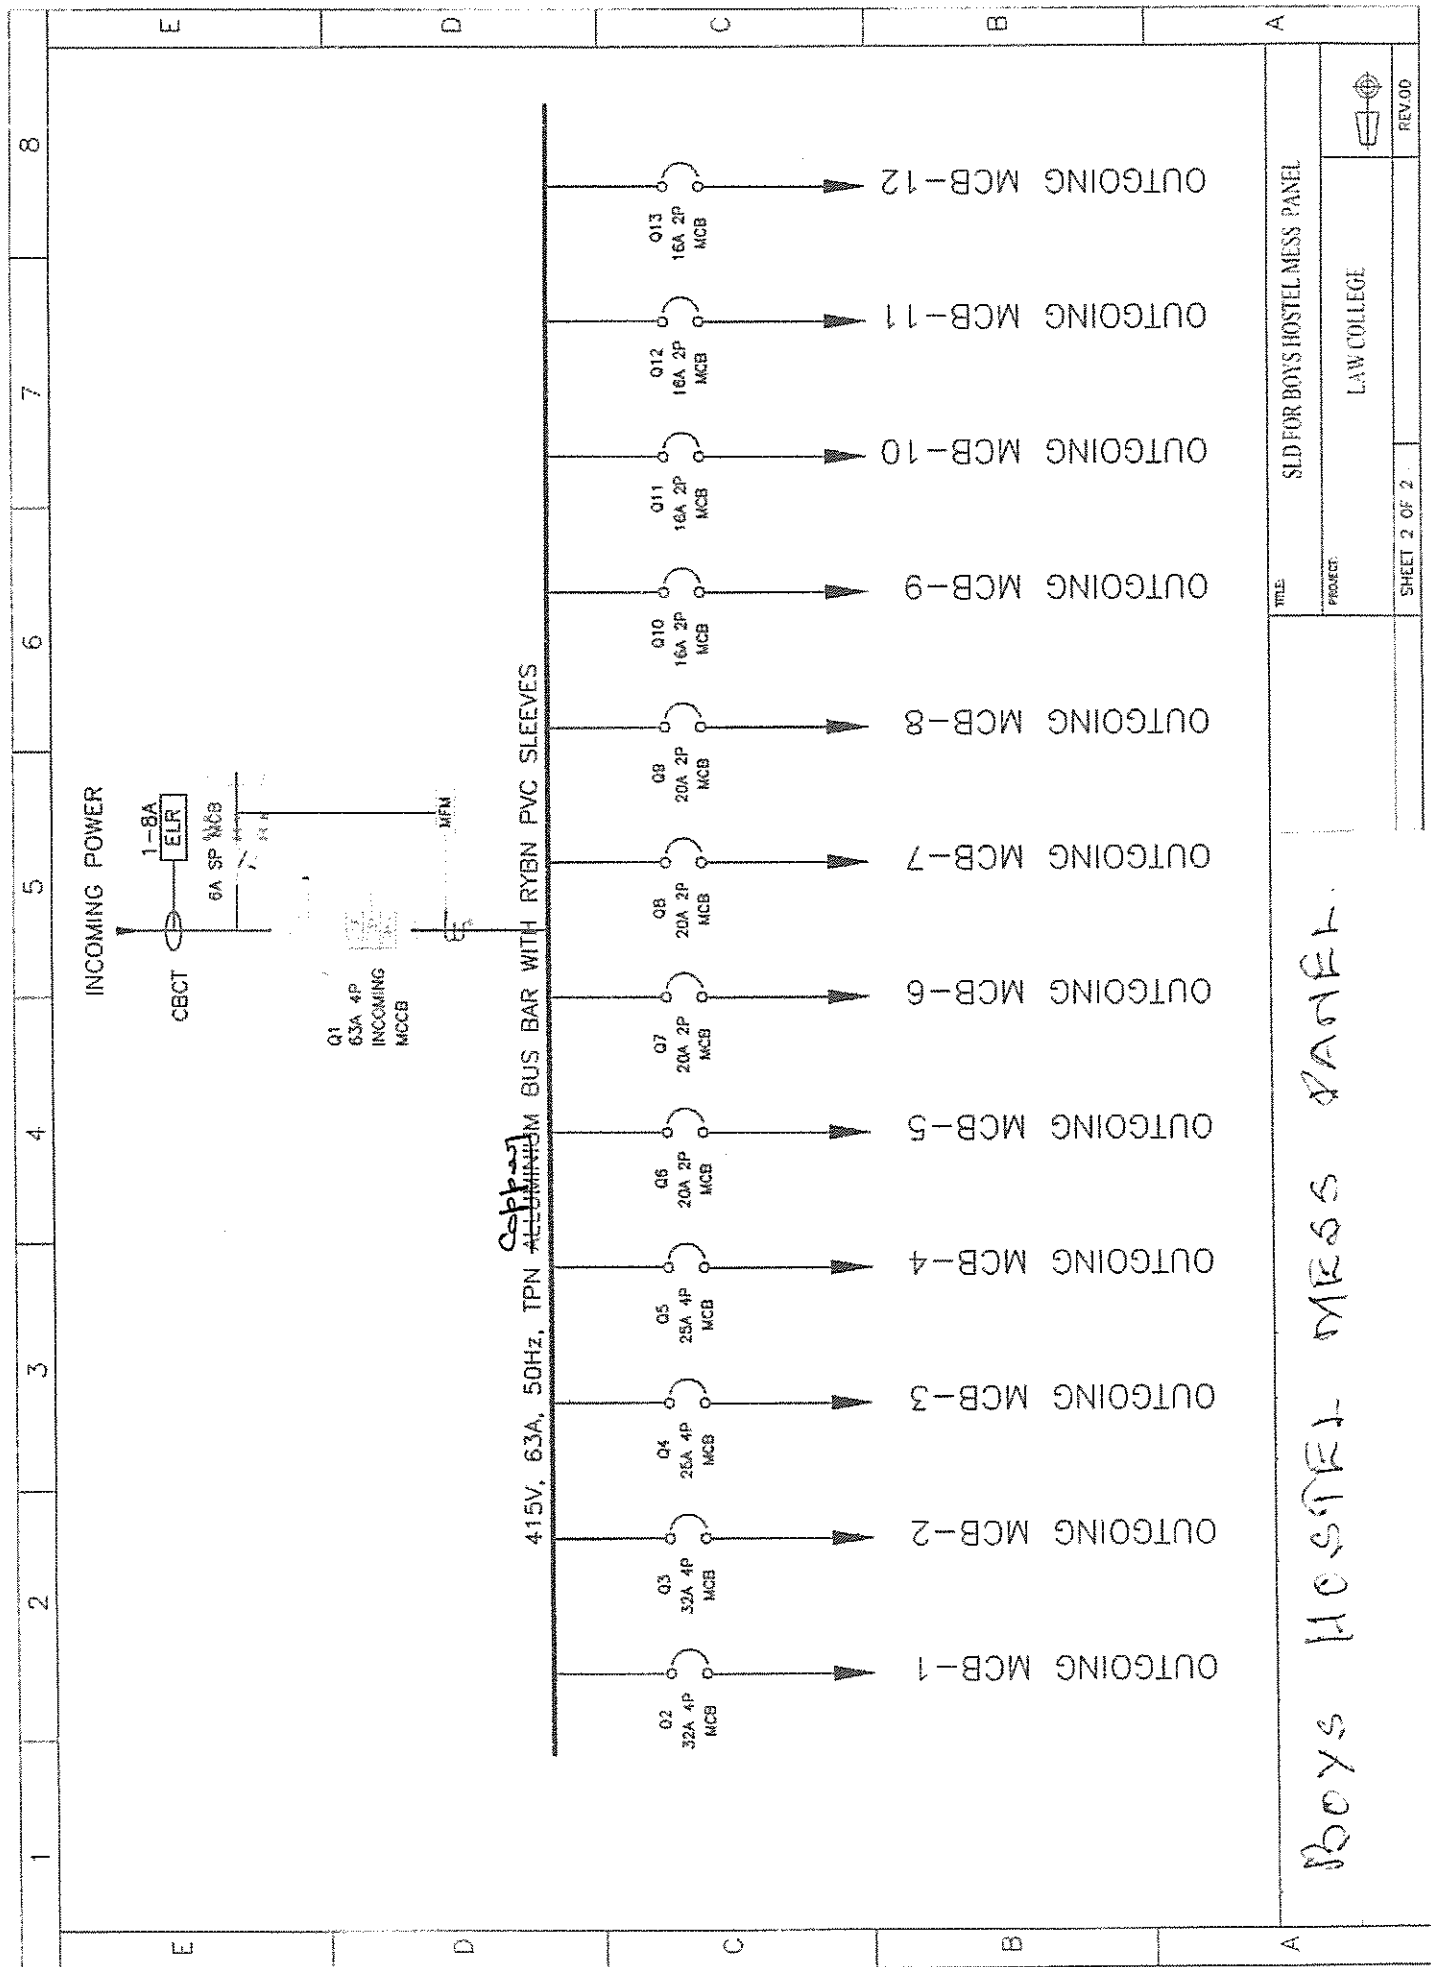

Boys Hostel Mess Panel		TITLE: SLD FOR BOYS HOSTEL MESS PANEL
Boys Hostel Mess Panel		PROJECT: LAW COLLEGE
Boys Hostel Mess Panel		SHEET 2 OF 2
Boys Hostel Mess Panel		REV.00